ALTERNATIVE 3

SOUTHERN ALIGNMENT

MARICOPA COUNTY
DEPARTMENT OF TRANSPORTATION

PLANS FOR THE CONSTRUCTION OF
NORTHERN PARKWAY – LOOP 303 TO GRAND AVENUE

PROJECT NO. T195 – ALTERNATIVE 3

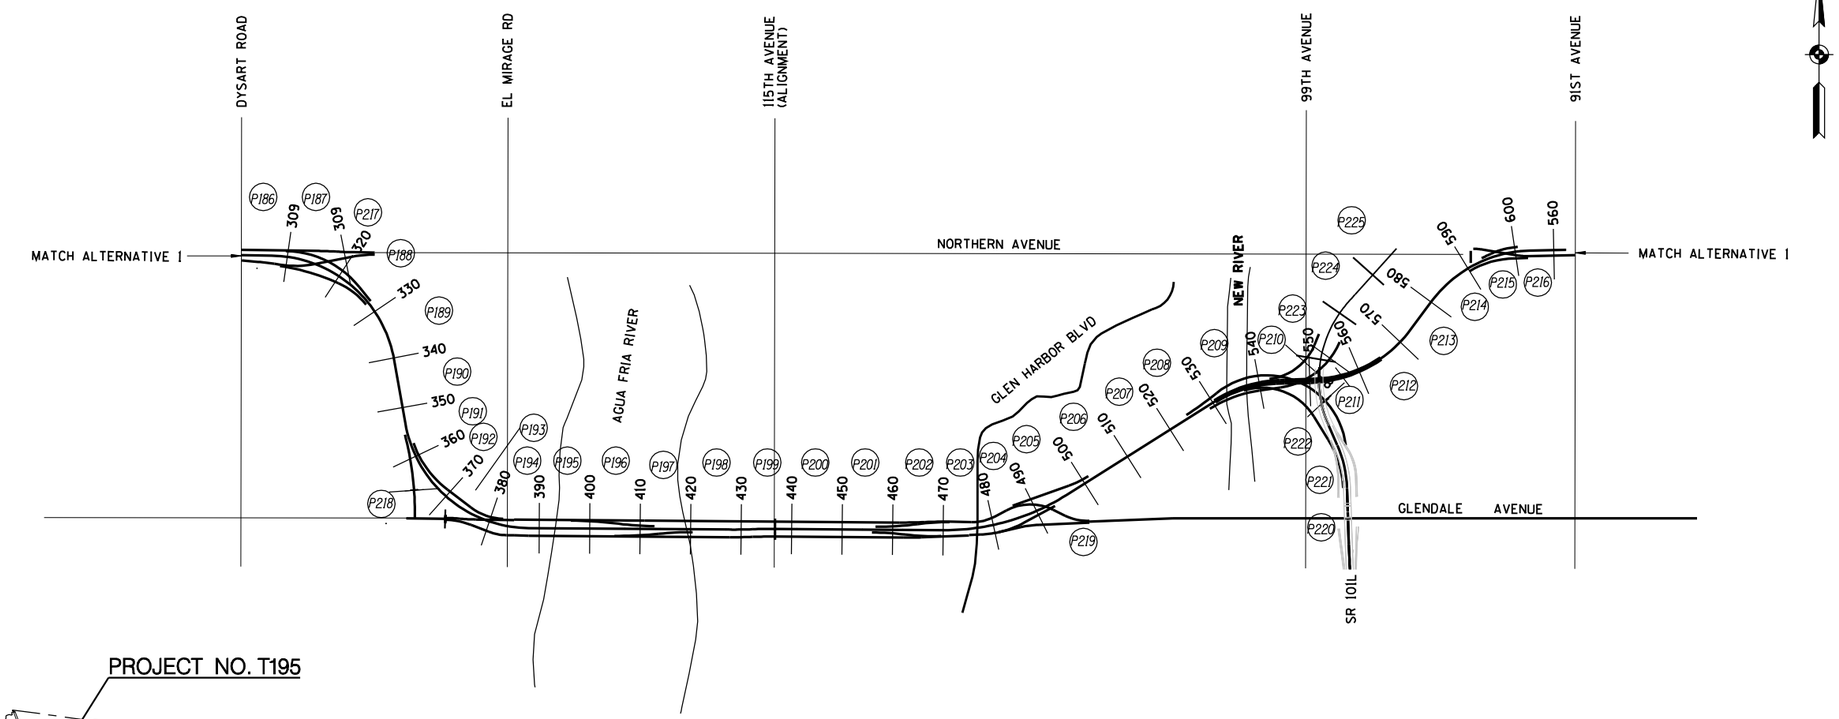

PXX Plan Sheet

PROJECT NO. T195

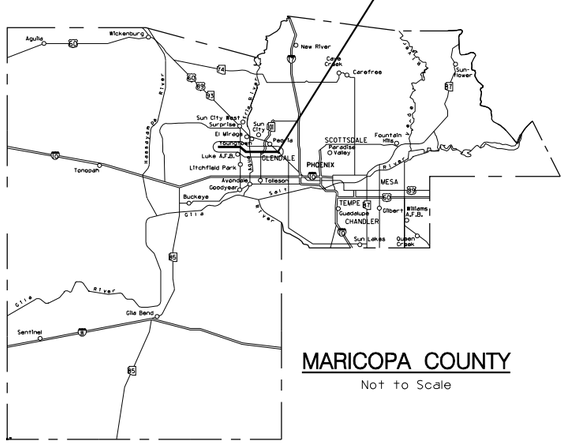

MARICOPA COUNTY

Not to Scale

IN COOPERATION WITH:

CITY OF EL MIRAGE
CITY OF PEORIA
CITY OF GLENDALE

MARICOPA COUNTY DEPARTMENT OF TRANSPORTATION

ISSUED FOR PUBLIC BIDDING BY:

PROJECT MANAGER DATE

COUNTY BOARD OF SUPERVISORS

ANDREW W. KUNASEK - CHAIRMAN

DISTRICT 1	R. FULTON BROCK
DISTRICT 2	DON STAPLEY
DISTRICT 3	ANDREW W. KUNASEK
DISTRICT 4	JANICE K. BREWER
DISTRICT 5	MARY ROSE WILCOX

URS

1/28/2008 8:14:04 PM
P:\City_of_Glendale\NorthernDCR30\CADD\Plan_Sheets\Ultimate\south_align\TT108fs_south.dgn

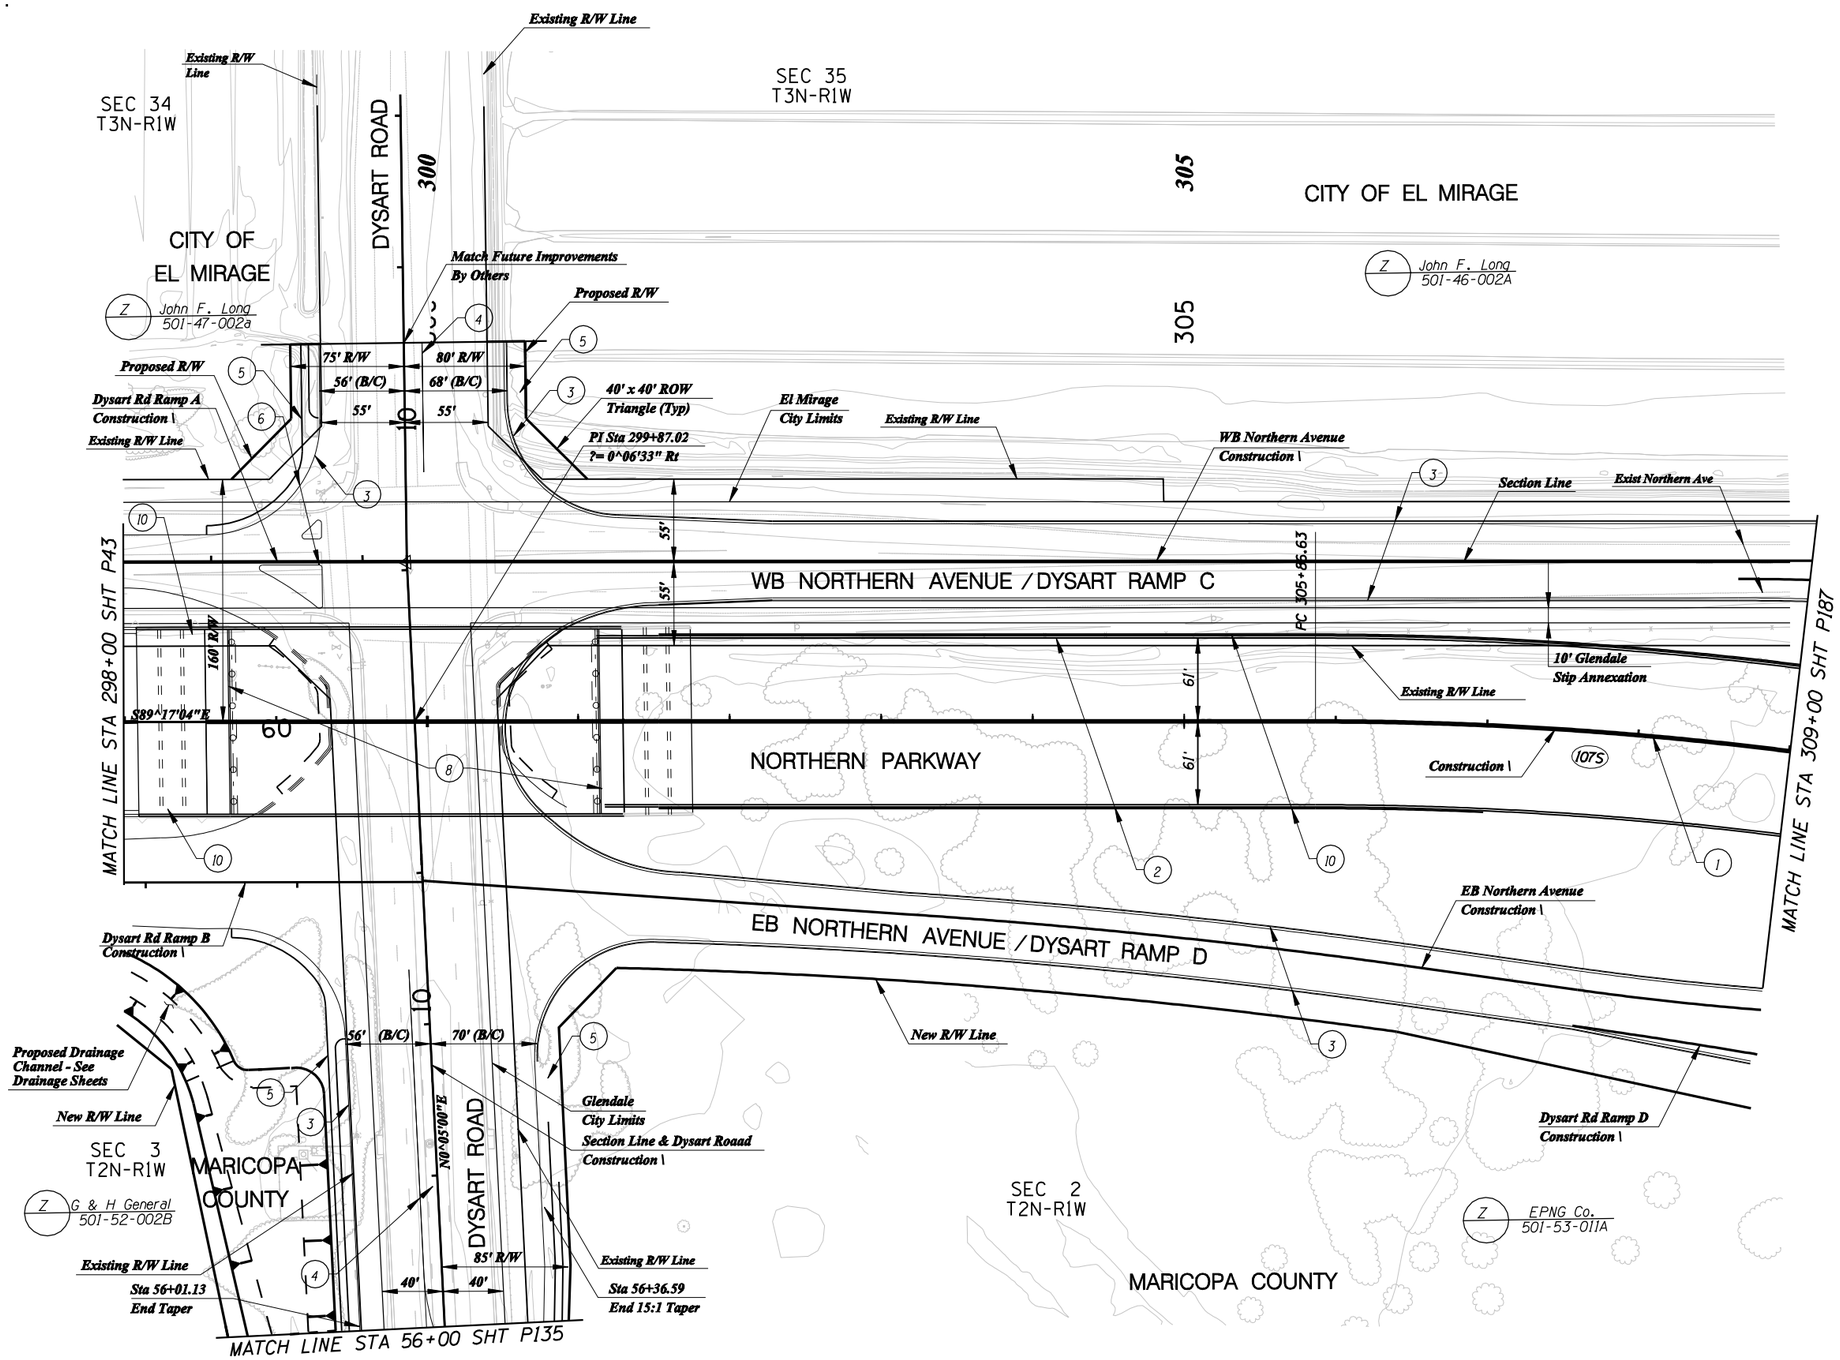

F.W.H.A. REGION	STATE	PROJECT NO.	SHEET NO.	TOTAL SHEETS	RECORD DRAWING
9	AZ.	T195	XX	XX	XXXXX

☐ **REMOVAL /RELOCATE** ☐

1

CONSTRUCTION

1. New Median Barrier
2. New Half Barrier
3. New Curb & Gutter
4. New Median Curb
5. New S/W
6. New S/W Ramp
7. New Fence
8. New Bridge
9.
10. New Retaining Wall

NO.	REVISION	BY	DATE
3			
2			
1			

MARICOPA COUNTY
DEPARTMENT OF TRANSPORTATION
ENGINEERING DIVISION

NORTHERN PARKWAY
LOOP 303 to GRAND AVENUE
PROJECT NO. T195

PRELIMINARY
NOT FOR
CONSTRUCTION

DESIGNED	P T BACA/R HOOKEY	1/08
DRAWN	L WAGNER	1/08
CHECKED	R MILES	1/08

URS

SOUTHERN ALIGNMENT PAVING PLAN SHT
STA 298+00 TO STA 309+00

SHEET P186

TRACS NO. 0000 MA MMA SS593 01C

1/28/2008 $TIME$
P:\City_Of_Glendale\NorthernDCR30\CADD\Plan_Sheets\Ultimate\south_align\TT108south_pl01.dgn

English

F.W.H.A. REGION	STATE	PROJECT NO.	SHEET NO.	TOTAL SHEETS	RECORD DRAWING
9	AZ.	T195	XX	XX	XXXXX

☐ **REMOVAL /RELOCATE** ☐

1

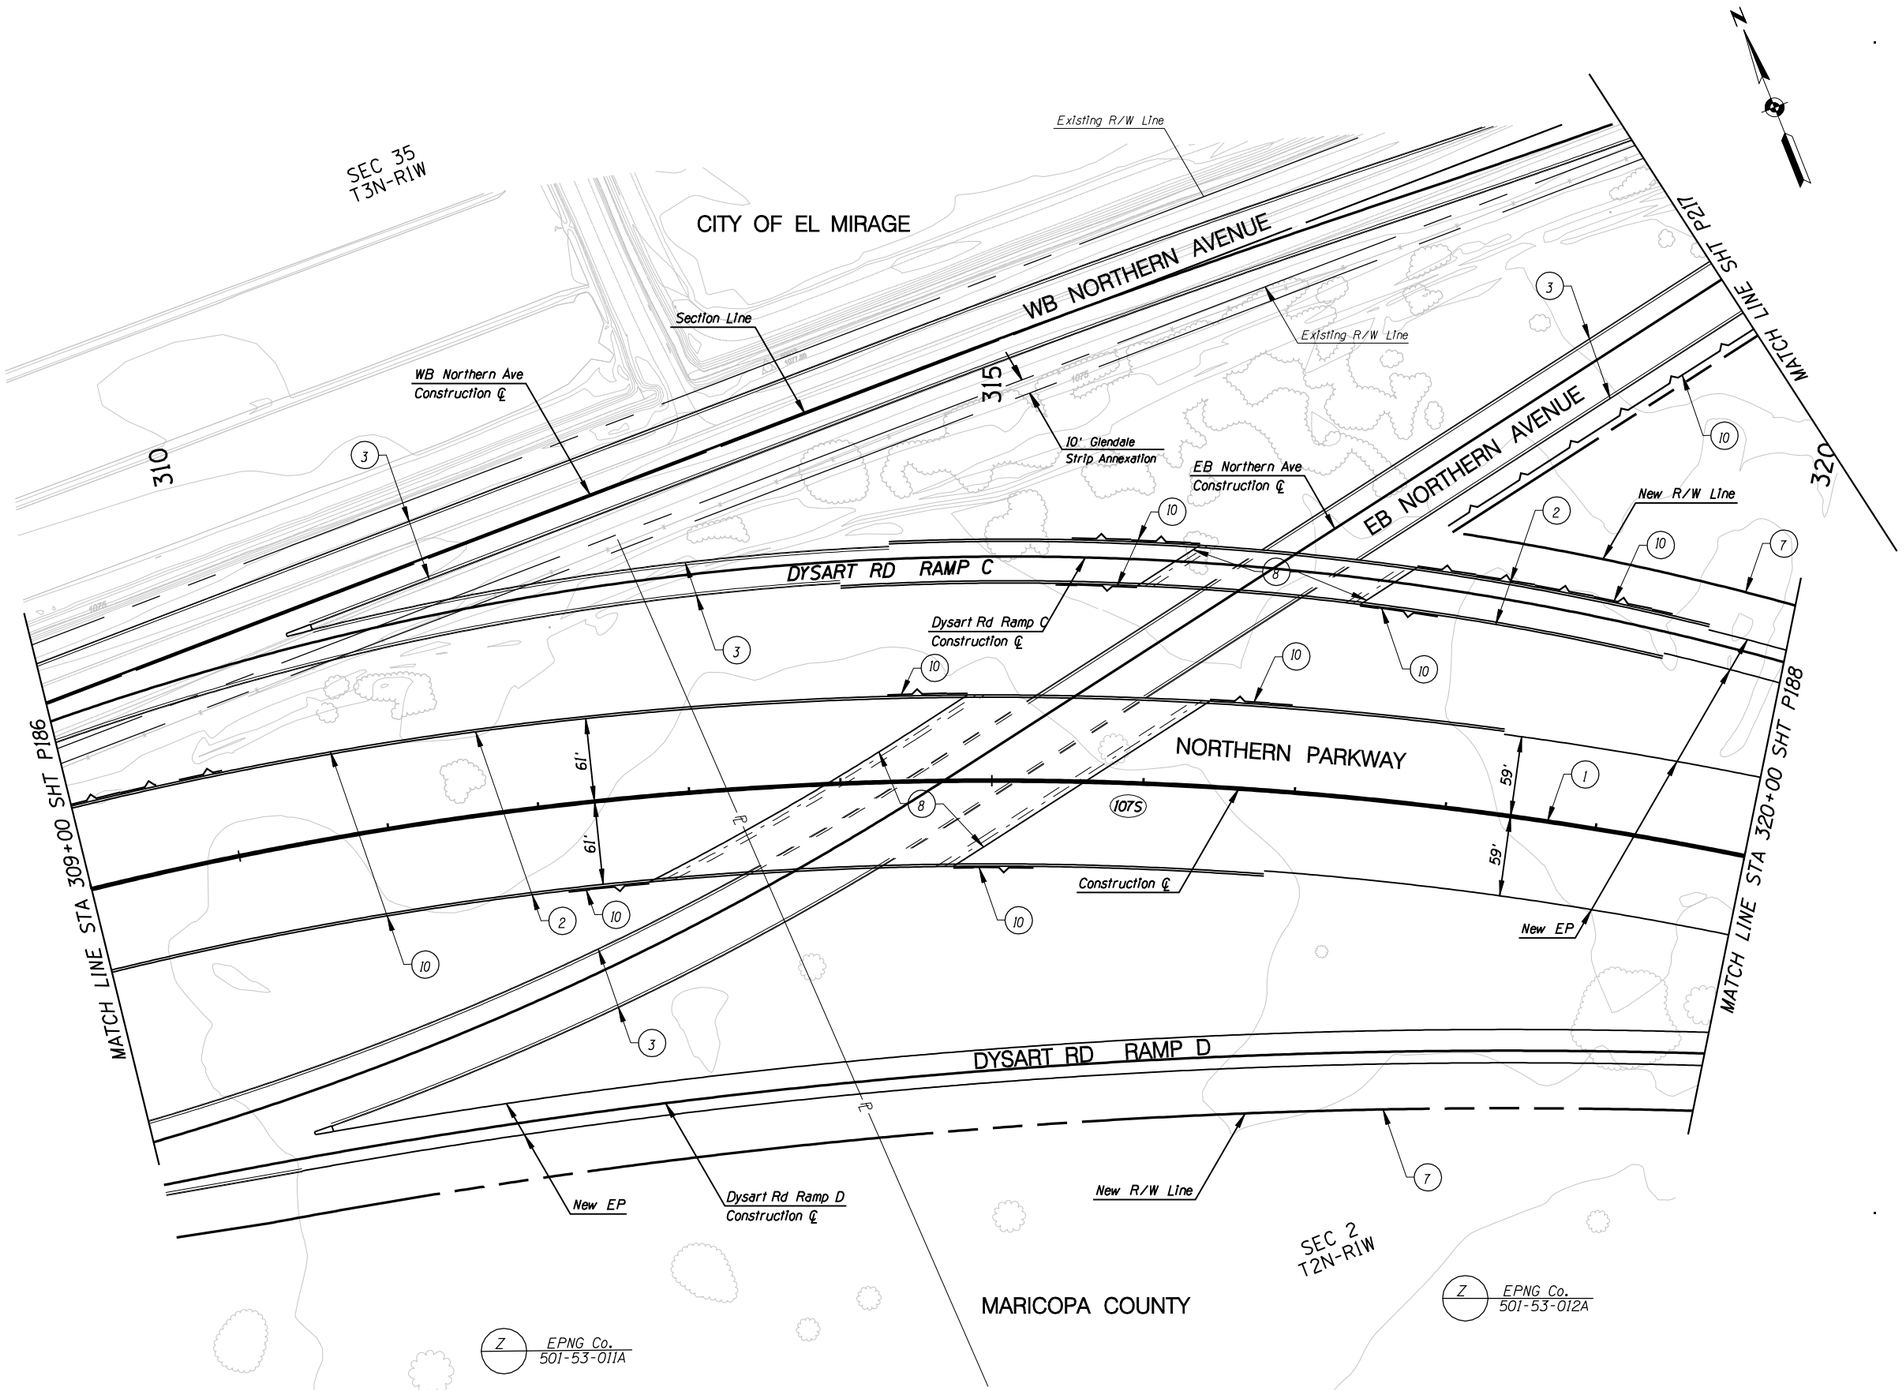

CONSTRUCTION

1. New Median Barrier
2. New Half Barrier
3. New Curb & Gutter
4.
5.
6.
7. New R/W Fence
8. New Bridge
9.
10. New Retaining Wall

NO.	REVISION	BY	DATE
3			
2			
1			

MARICOPA COUNTY
DEPARTMENT OF TRANSPORTATION
ENGINEERING DIVISION

NORTHERN PARKWAY
LOOP 303 to GRAND AVENUE
PROJECT NO. T195

PRELIMINARY
NOT FOR
CONSTRUCTION

DESIGNED	P T BACA/R HOOKEY	7/08
DRAWN	L WAGNER	7/08
CHECKED	R MILES	7/08

URS

SOUTHERN ALIGNMENT PAVING PLAN SHT
STA 310+00 TO STA 320+00

SHEET
P187

TRACS NO. 0000 MA MMA SS593 01C

English

5/28/2009 $TIME$
P:*TRANSPORTATION*City_of_Glendale*23445409_Glendale_Onboard_Trans_Program*Task 3 - Northern Parkway*CADD*Plans*Alternative 3*T1108south_p102.dgn

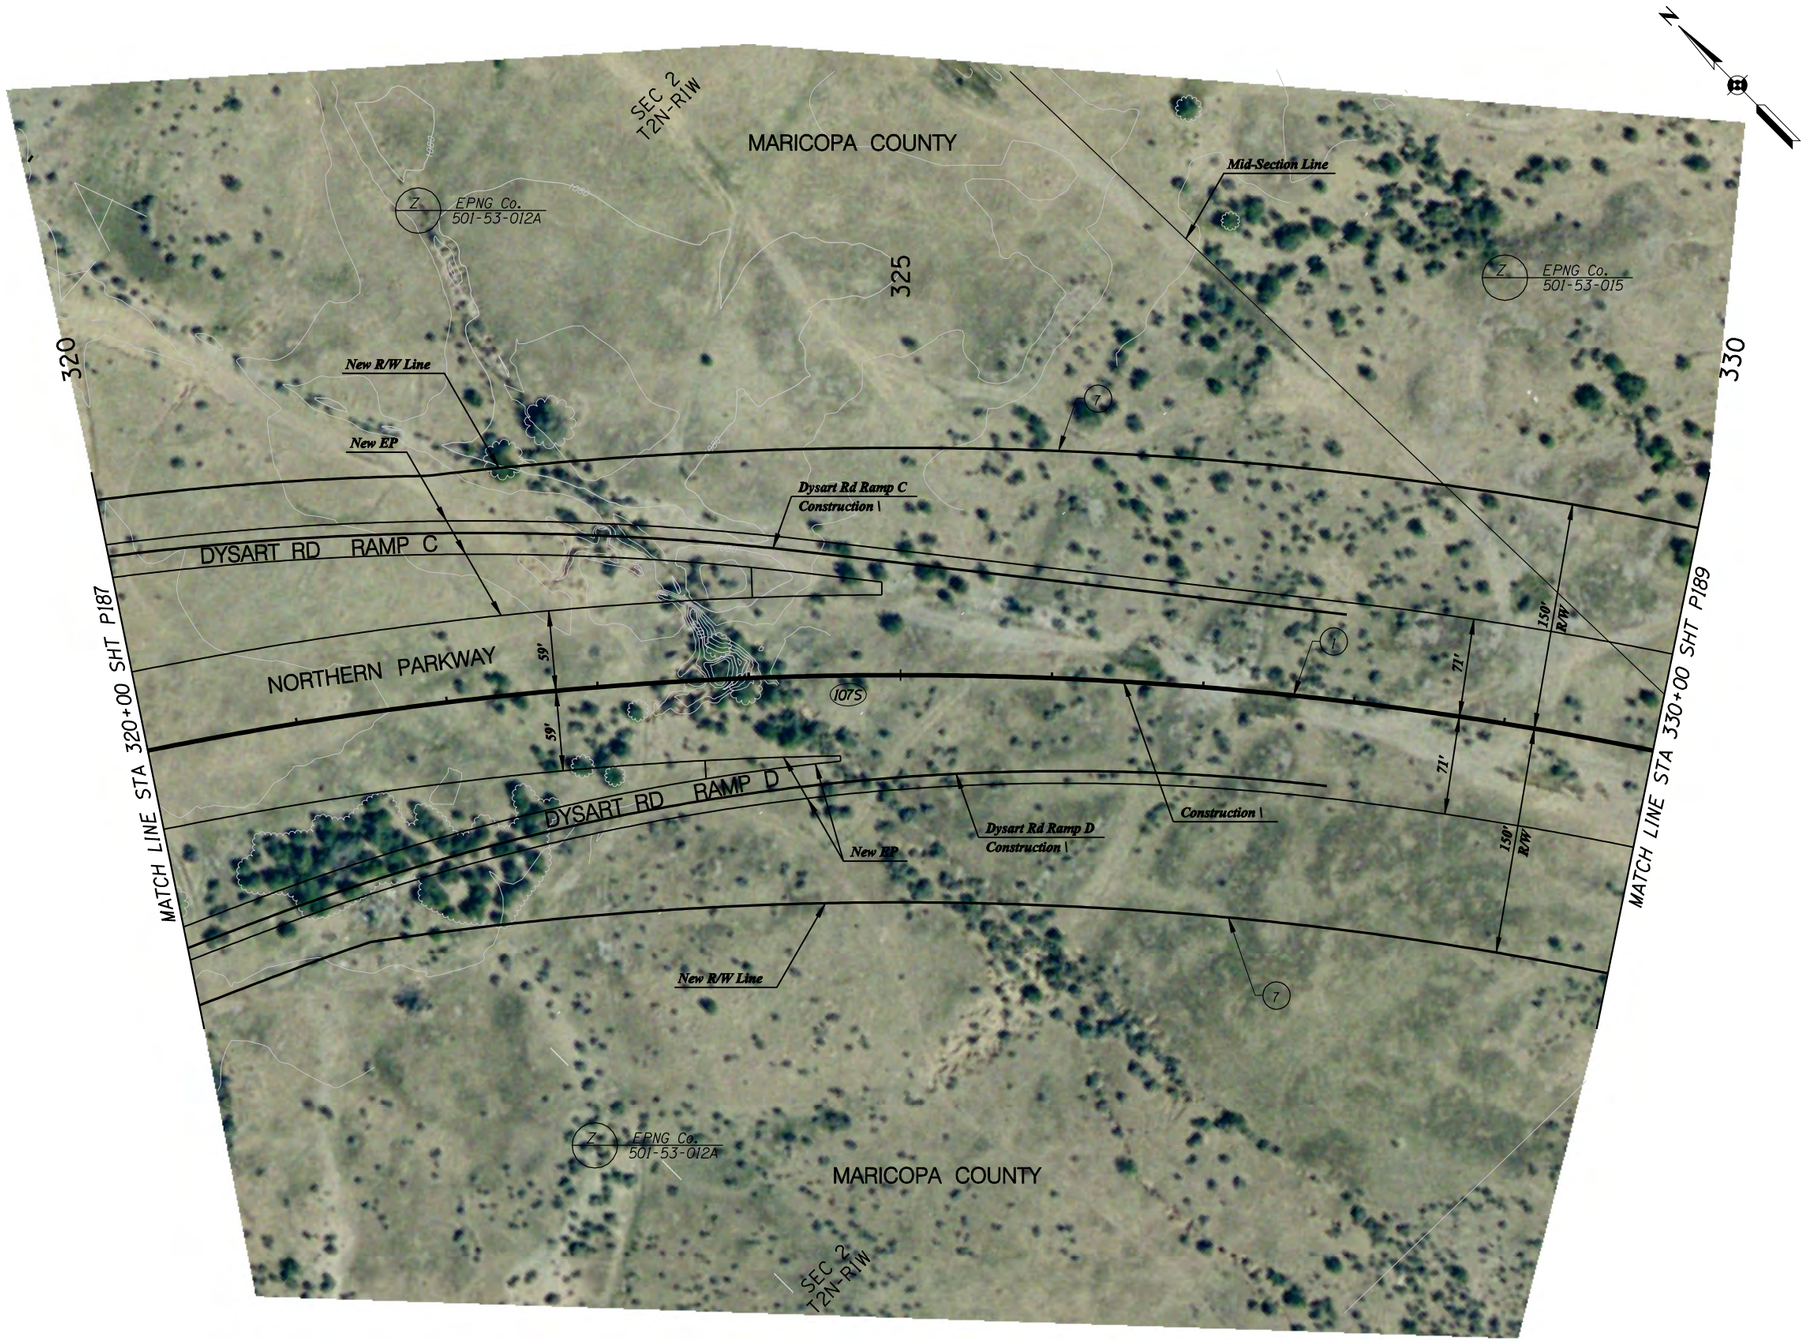

F.W.H.A. REGION	STATE	PROJECT NO.	SHEET NO.	TOTAL SHEETS	RECORD DRAWING
9	AZ.	T195	XX	XX	XXXXX

☐ **REMOVAL /RELOCATE** ☐

1

○ **CONSTRUCTION** ○

1. New Median Barrier
2.
3.
4.
5.
6.
7. New R/W Fence
8.
9.
10.

NO.	REVISION	BY	DATE
3			
2			
1			

MARICOPA COUNTY
DEPARTMENT OF TRANSPORTATION
ENGINEERING DIVISION

NORTHERN PARKWAY
LOOP 303 to GRAND AVENUE
PROJECT NO. T195

PRELIMINARY
NOT FOR
CONSTRUCTION

DESIGNED	P T BACA/R HOOKEY	1/08
DRAWN	L WAGNER	1/08
CHECKED	R MILES	1/08

URS

SOUTHERN ALIGNMENT PAVING PLAN SHT
STA 320+00 TO STA 330+00

SHEET P188

TRACS NO. 0000 MA MMA SS593 01C

English

1/28/2008 $TIME$
P:\City_of_Glendale\NorthernDCR30\CADD\Plan_Sheets\Ultimate\south_align\TT108south_pl03.dgn

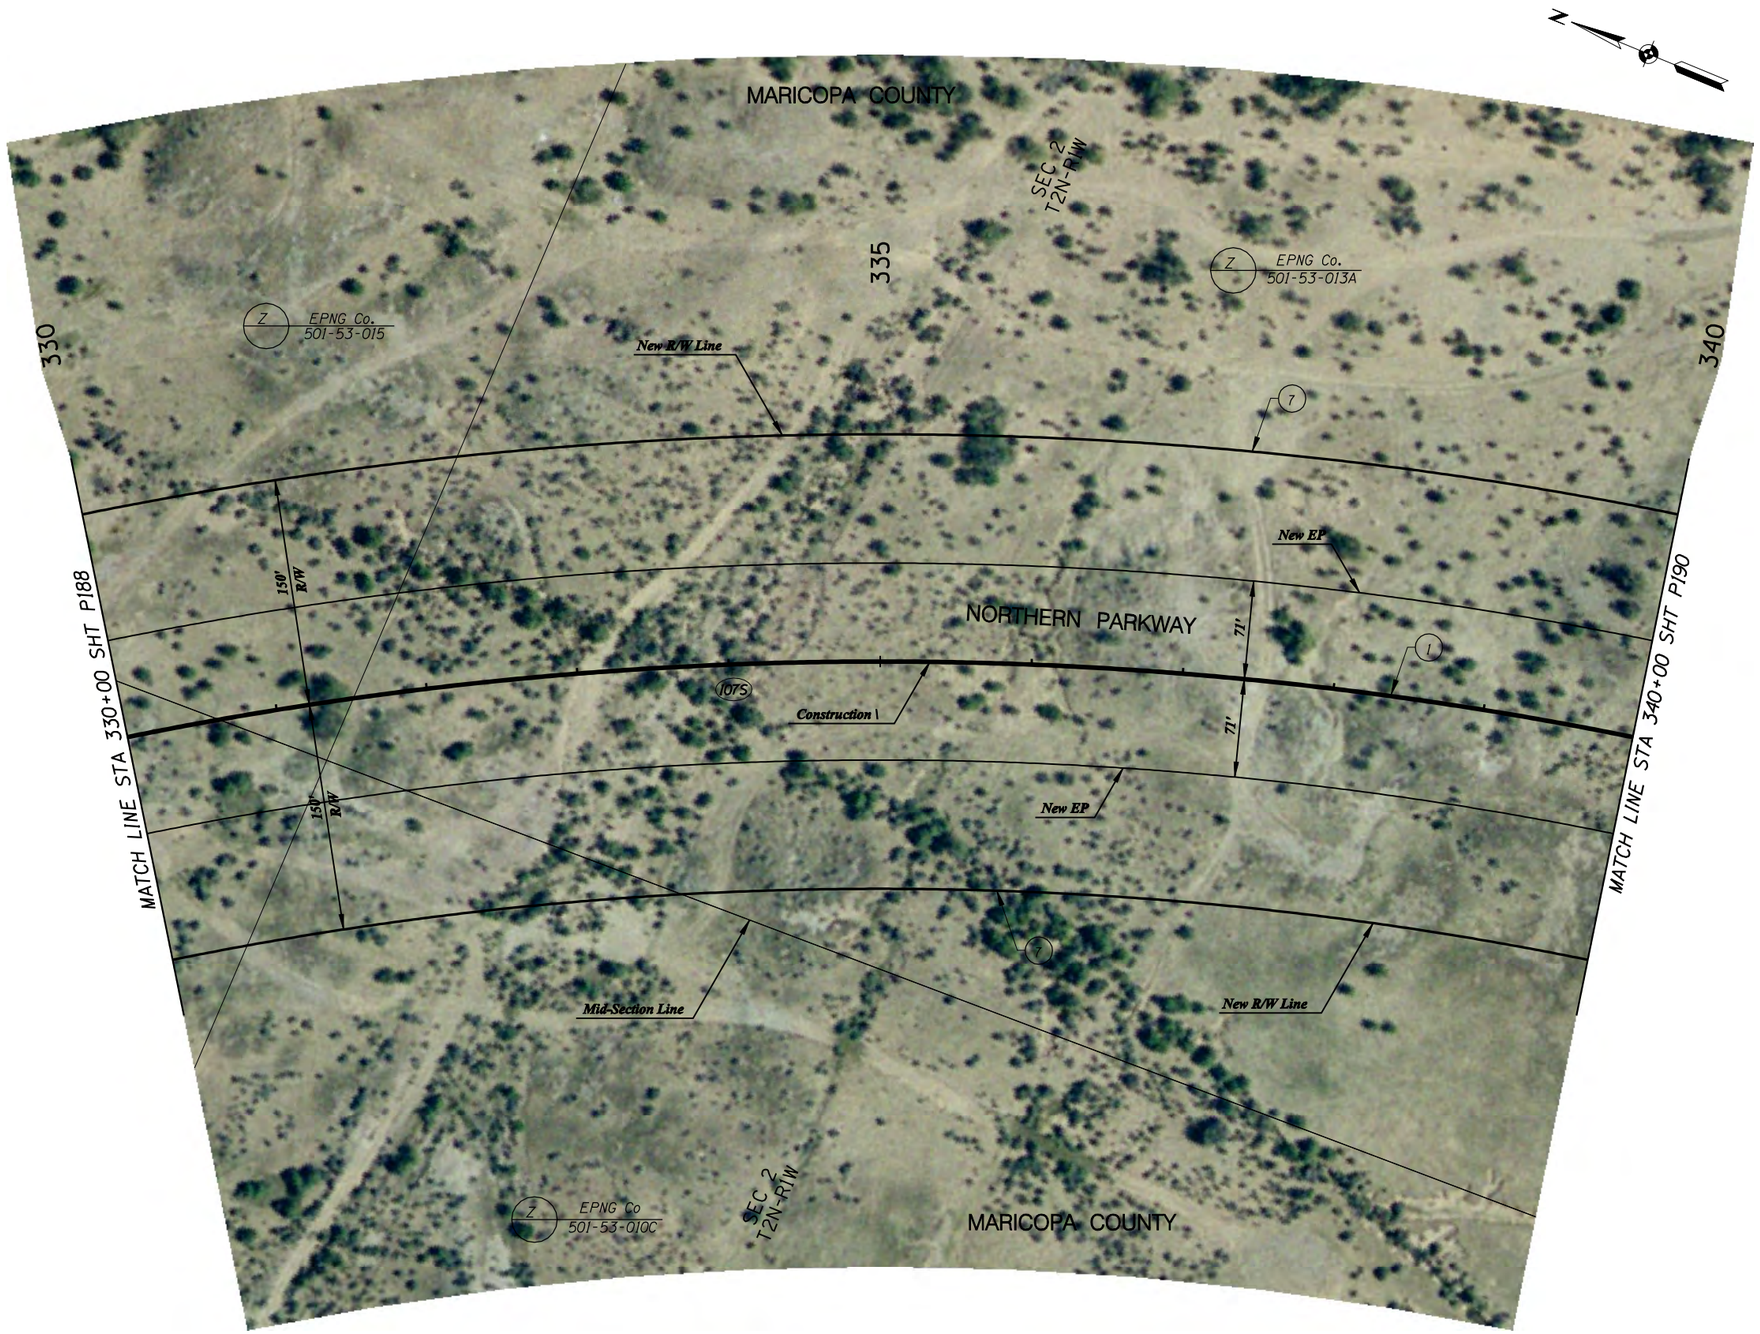

F.W.H.A. REGION	STATE	PROJECT NO.	SHEET NO.	TOTAL SHEETS	RECORD DRAWING
9	AZ.	T195	XX	XX	XXXXX

☐ **REMOVAL /RELOCATE** ☐

1

○ **CONSTRUCTION** ○

1. New Median Barrier
2.
3.
4.
5.
6.
7. New R/W Fence
8.
9.
10.

NO.	REVISION	BY	DATE
3			
2			
1			

MARICOPA COUNTY
DEPARTMENT OF TRANSPORTATION
ENGINEERING DIVISION

NORTHERN PARKWAY
LOOP 303 to GRAND AVENUE
PROJECT NO. T195

PRELIMINARY NOT FOR CONSTRUCTION

DESIGNED	P T BACA/R HOOKEY	1/08
DRAWN	L WAGNER	1/08
CHECKED	R MILES	1/08

URS

SOUTHERN ALIGNMENT PAVING PLAN SHT
STA 330+00 TO STA 340+00

SHEET P189

TRACS NO. 0000 MA MMA SS593 01C

English

1/28/2008 $TIME$
P:\City_of_Glendale\NorthernDCR30\CADD\Plan_Sheets\Ultimate\south_align\TT108south_pl04.dgn

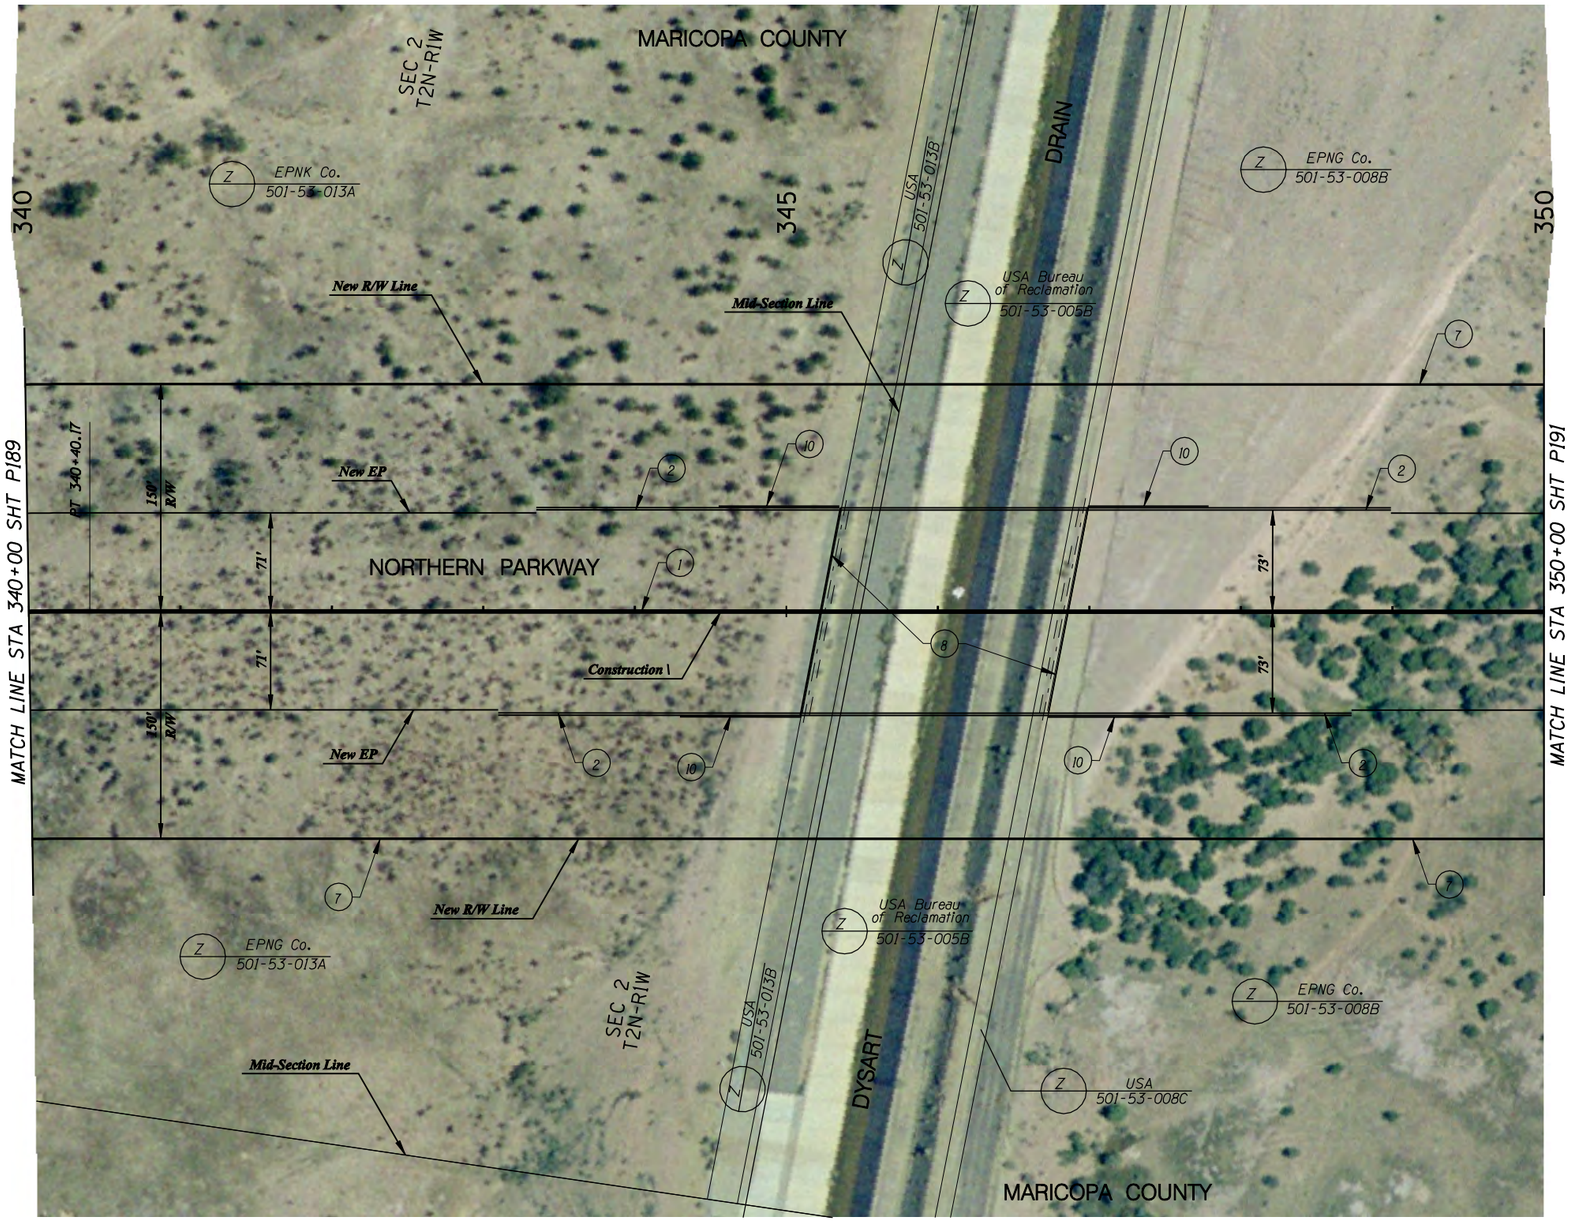

F.W.H.A. REGION	STATE	PROJECT NO.	SHEET NO.	TOTAL SHEETS	RECORD DRAWING
9	AZ.	T195	XX	XX	XXXXX

☐ **REMOVAL /RELOCATE** ☐

1

○ **CONSTRUCTION** ○

1. New Median Barrier
2. New Half Barrier
3.
4.
5.
6.
7. New R/W Fence
8. New Bridge
9.
10. New Retaining Wall

NO.	REVISION	BY	DATE
3			
2			
1			

MARICOPA COUNTY
DEPARTMENT OF TRANSPORTATION
ENGINEERING DIVISION

NORTHERN PARKWAY
LOOP 303 to GRAND AVENUE
PROJECT NO. T195

PRELIMINARY
NOT FOR
CONSTRUCTION

DESIGNED	P T BACA/R HOOKEY	1/08
DRAWN	L WAGNER	1/08
CHECKED	R MILES	1/08

URS

SOUTHERN ALIGNMENT PAVING PLAN SHT
STA 340+00 TO STA 350+00

SHEET P190

TRACS NO. 0000 MA MMA SS593 OIC

English

1/28/2008 $TIME$
P:\City_of_Glendale\NorthernDCR30\CADD\Plan_Sheets\Ultimate\south_align\TT108south_p105.dgn

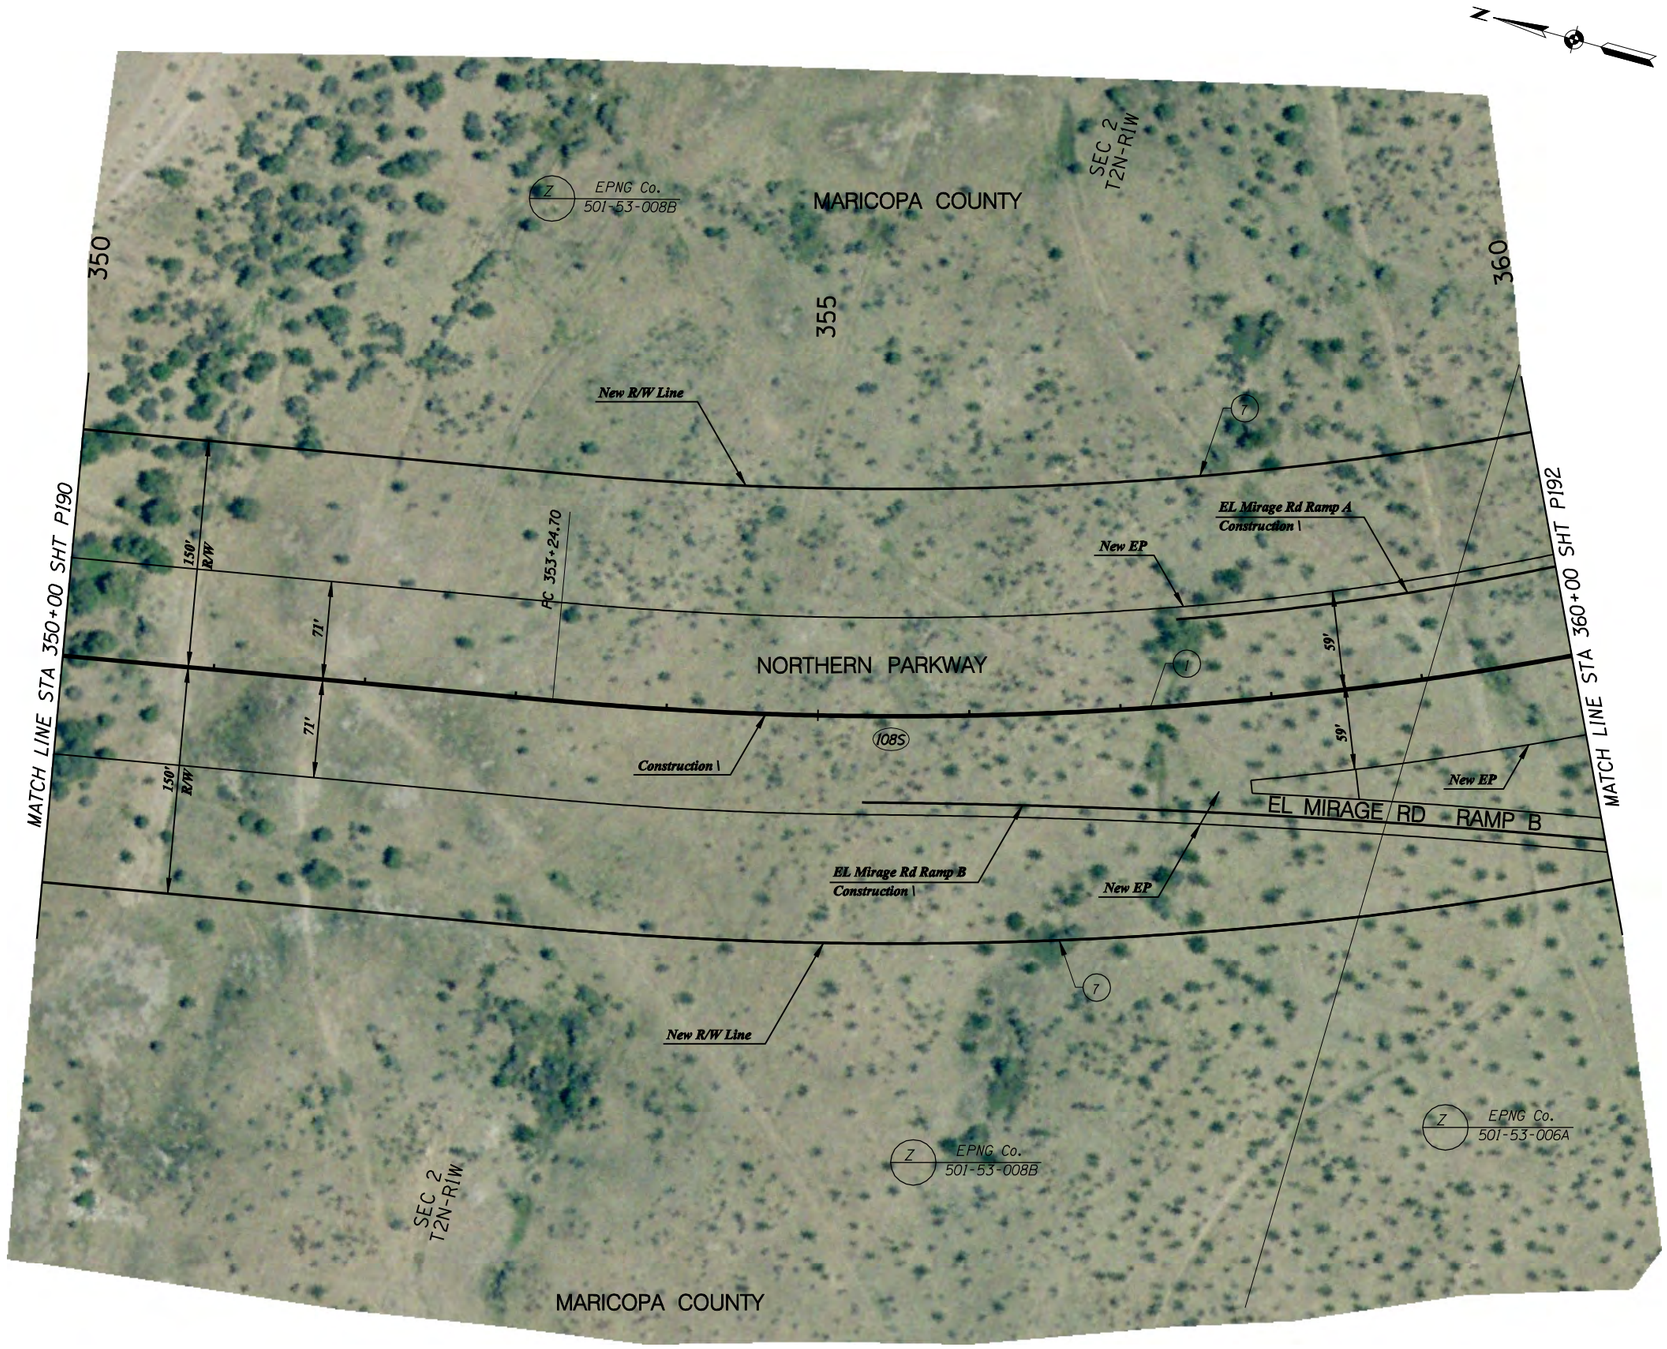

F.W.H.A. REGION	STATE	PROJECT NO.	SHEET NO.	TOTAL SHEETS	RECORD DRAWING
9	AZ.	T195	XX	XX	XXXXX

☐ **REMOVAL /RELOCATE** ☐

1

○ **CONSTRUCTION** ○

1. New Median Barrier
2.
3.
4.
5.
6.
7. New R/W Fence
8.
9.
10.

NO.	REVISION	BY	DATE
3			
2			
1			

MARICOPA COUNTY
DEPARTMENT OF TRANSPORTATION
ENGINEERING DIVISION

NORTHERN PARKWAY
LOOP 303 to GRAND AVENUE
PROJECT NO. T195

PRELIMINARY
NOT FOR
CONSTRUCTION

DESIGNED	P T BACA/R HOOKEY	1/08
DRAWN	L WAGNER	1/08
CHECKED	R MILES	1/08

URS

SOUTHERN ALIGNMENT PAVING PLAN SHT
STA 350+00 TO STA 360+00

SHEET P191

TRACS NO. 0000 MA MMA SS593 OIC

English

1/28/2008 $TIME$
P:\City_Of_Glendale\NorthernDCR30\CADD\Plan_Sheets\Ultimate\south_align\TT108south_p106.dgn

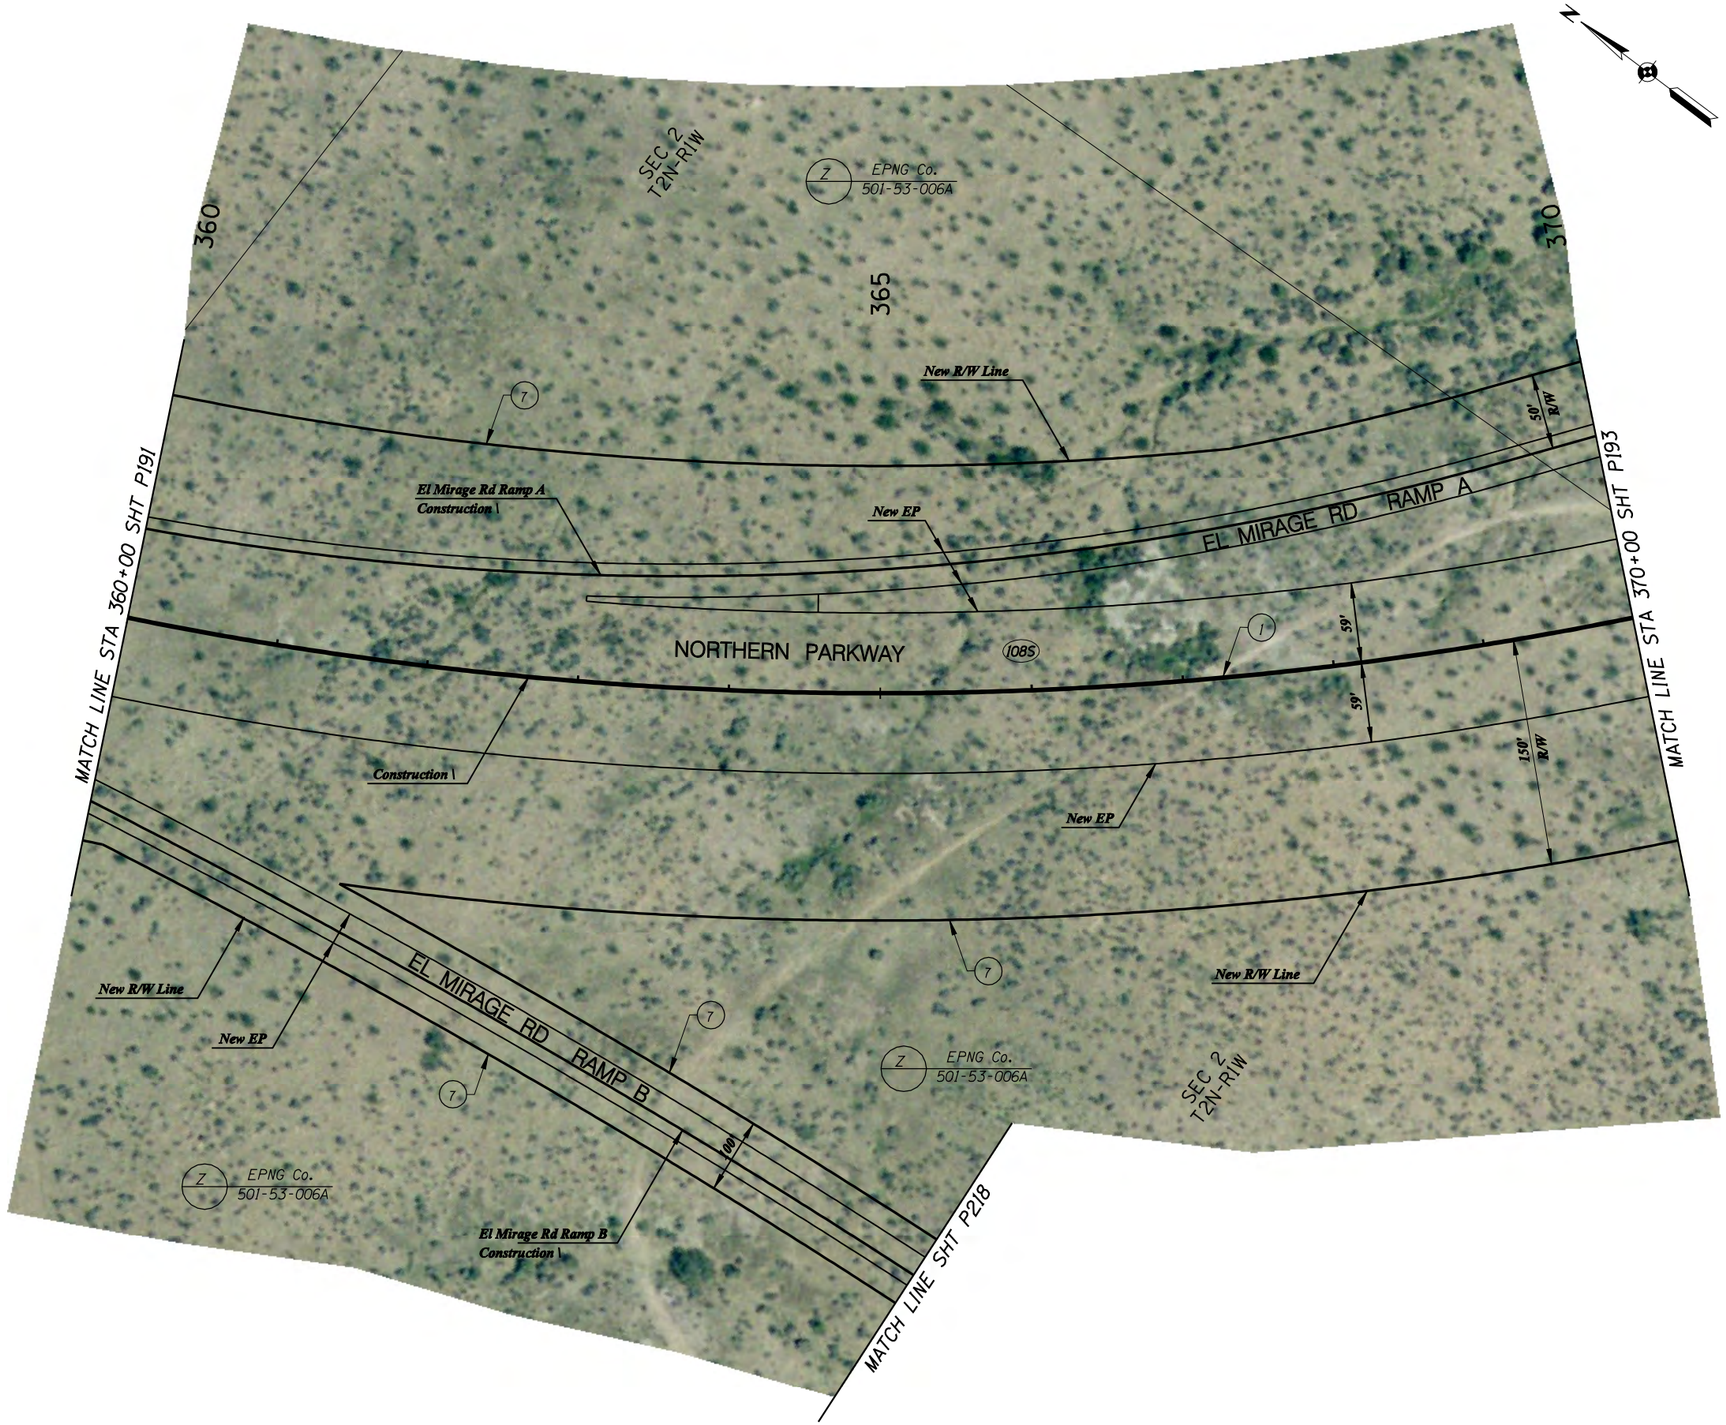

F.W.H.A. REGION	STATE	PROJECT NO.	SHEET NO.	TOTAL SHEETS	RECORD DRAWING
9	AZ.	T195	XX	XX	XXXXX

☐ **REMOVAL /RELOCATE** ☐

1

○ **CONSTRUCTION** ○

1. New Median Barrier
2.
3.
4.
5.
6.
7. New R/W Fence
8.
9.
10.

NO.	REVISION	BY	DATE
3			
2			
1			

MARICOPA COUNTY
DEPARTMENT OF TRANSPORTATION
ENGINEERING DIVISION

NORTHERN PARKWAY
LOOP 303 to GRAND AVENUE
PROJECT NO. T195

PRELIMINARY
NOT FOR
CONSTRUCTION

DESIGNED	P T BACA/R HOOKEY	1/08
DRAWN	L WAGNER	1/08
CHECKED	R MILES	1/08

URS

SOUTHERN ALIGNMENT PAVING PLAN SHT
STA 360+00 TO STA 370+00

SHEET P192

TRACS NO. 0000 MA MMA SS593 01C

English

1/28/2008 $TIME$
P:\City_of_Glendale\NorthernDCR30\CADD\Plan_Sheets\Ultimate\south_align\TT108south_p107.dgn

F.W.H.A. REGION	STATE	PROJECT NO.	SHEET NO.	TOTAL SHEETS	RECORD DRAWING
9	AZ.	T195	XX	XX	XXXXX

☐ **REMOVAL /RELOCATE** ☐

1

2 Remove Building

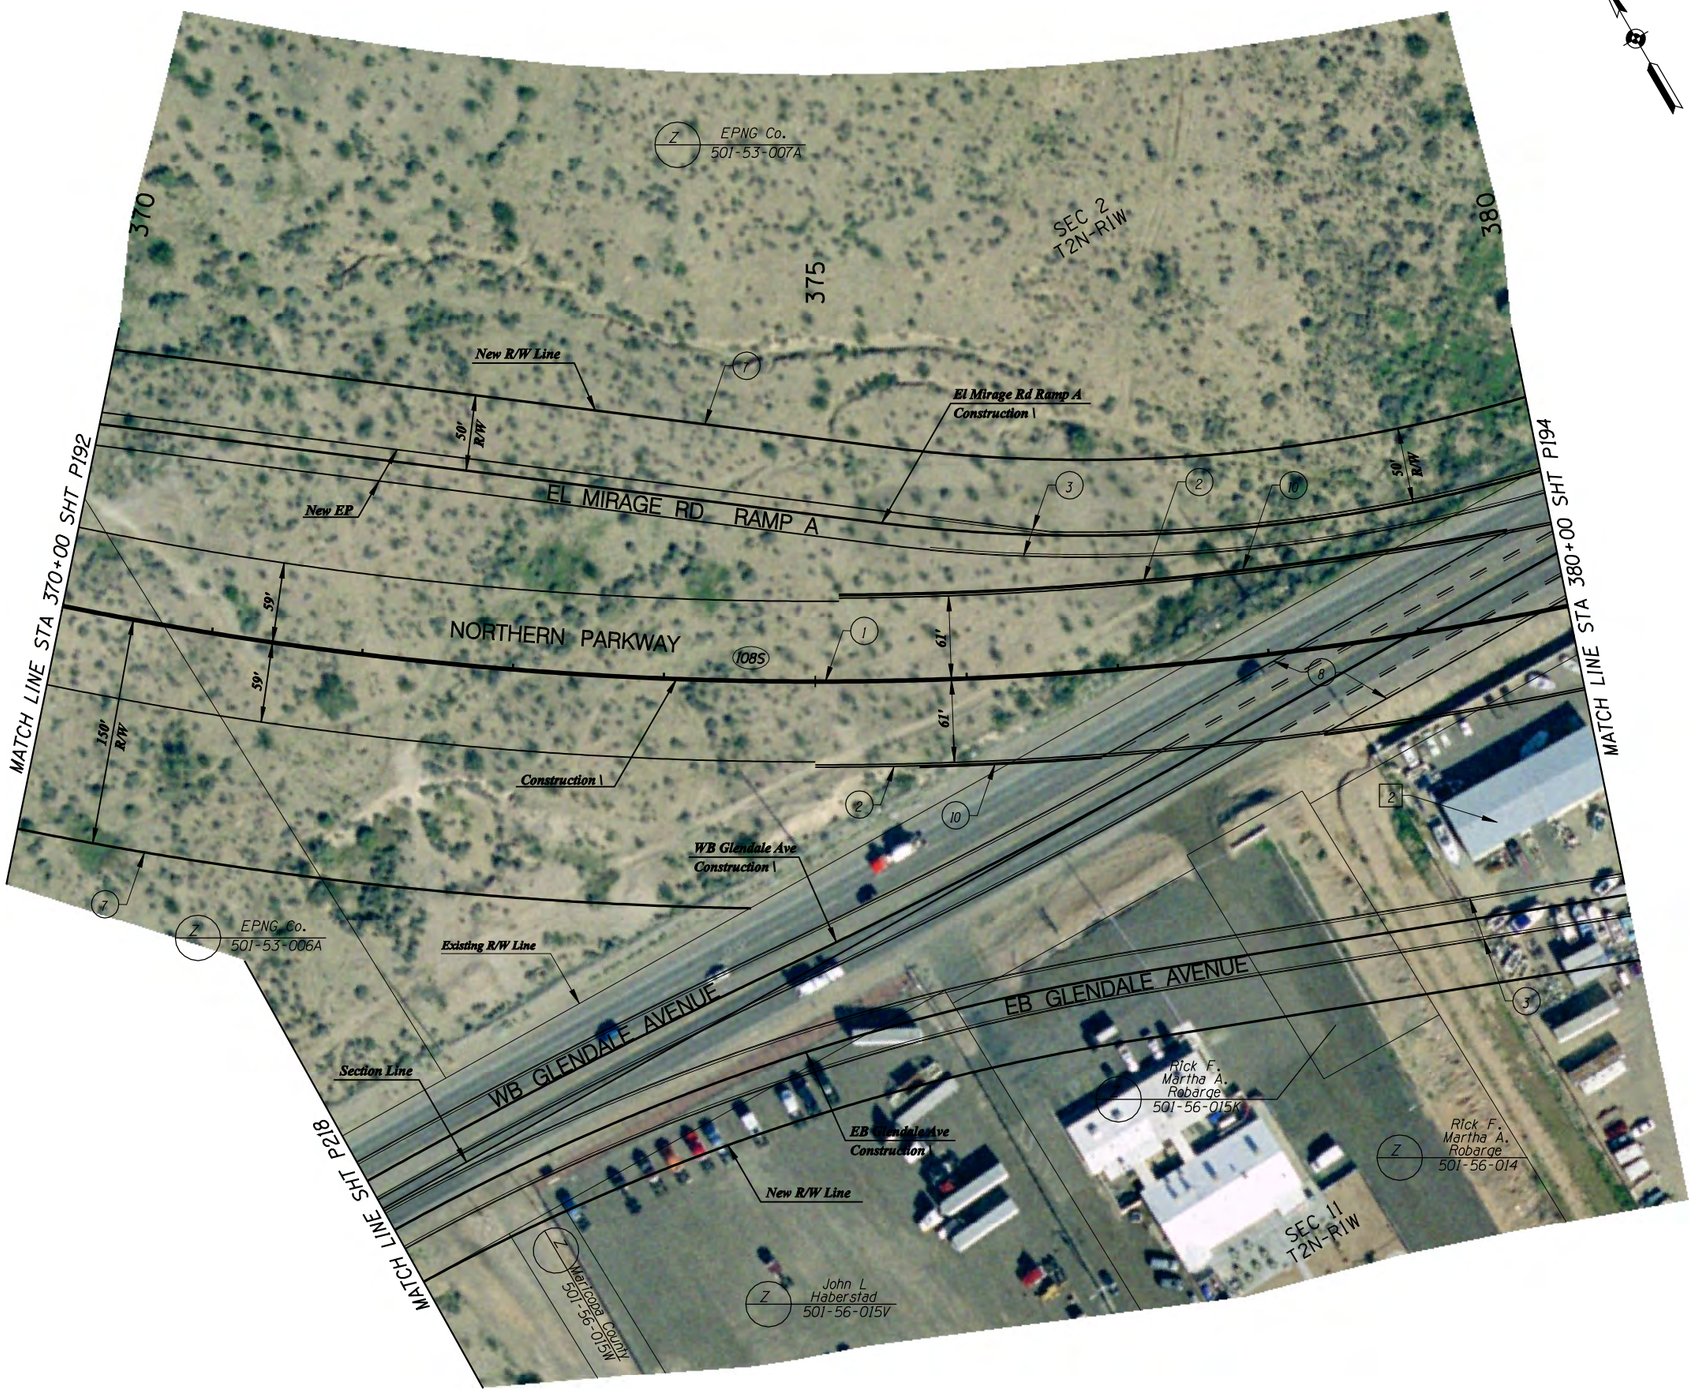

☐ **CONSTRUCTION** ☐

1. New Median Barrier
2. New Half Barrier
3. New Curb & Gutter
4.
5.
6.
7. New R/W Fence
8. New Bridge
9.
10. New Retaining Wall

NO.	REVISION	BY	DATE
3			
2			
1			

MARICOPA COUNTY
DEPARTMENT OF TRANSPORTATION
ENGINEERING DIVISION

NORTHERN PARKWAY
LOOP 303 to GRAND AVENUE
PROJECT NO. T195

PRELIMINARY
NOT FOR
CONSTRUCTION

DESIGNED	P T BACA/R HOOKEY	1/08
DRAWN	L WAGNER	1/08
CHECKED	R MILES	1/08

URS

SOUTHERN ALIGNMENT PAVING PLAN SHT
STA 370+00 TO STA 380+00

SHEET P193

TRACS NO. 0000 MA MMA SS593 OIC

English

1/28/2008 $TIME$
P:*City_of_Glendale*NorthernDCR30*CADD*Plan_Sheets*Ultimate*south_align*TT108south_p108.dgn

F.W.H.A. REGION	STATE	PROJECT NO.	SHEET NO.	TOTAL SHEETS	RECORD DRAWING
9	AZ.	T195	XX	XX	XXXXX

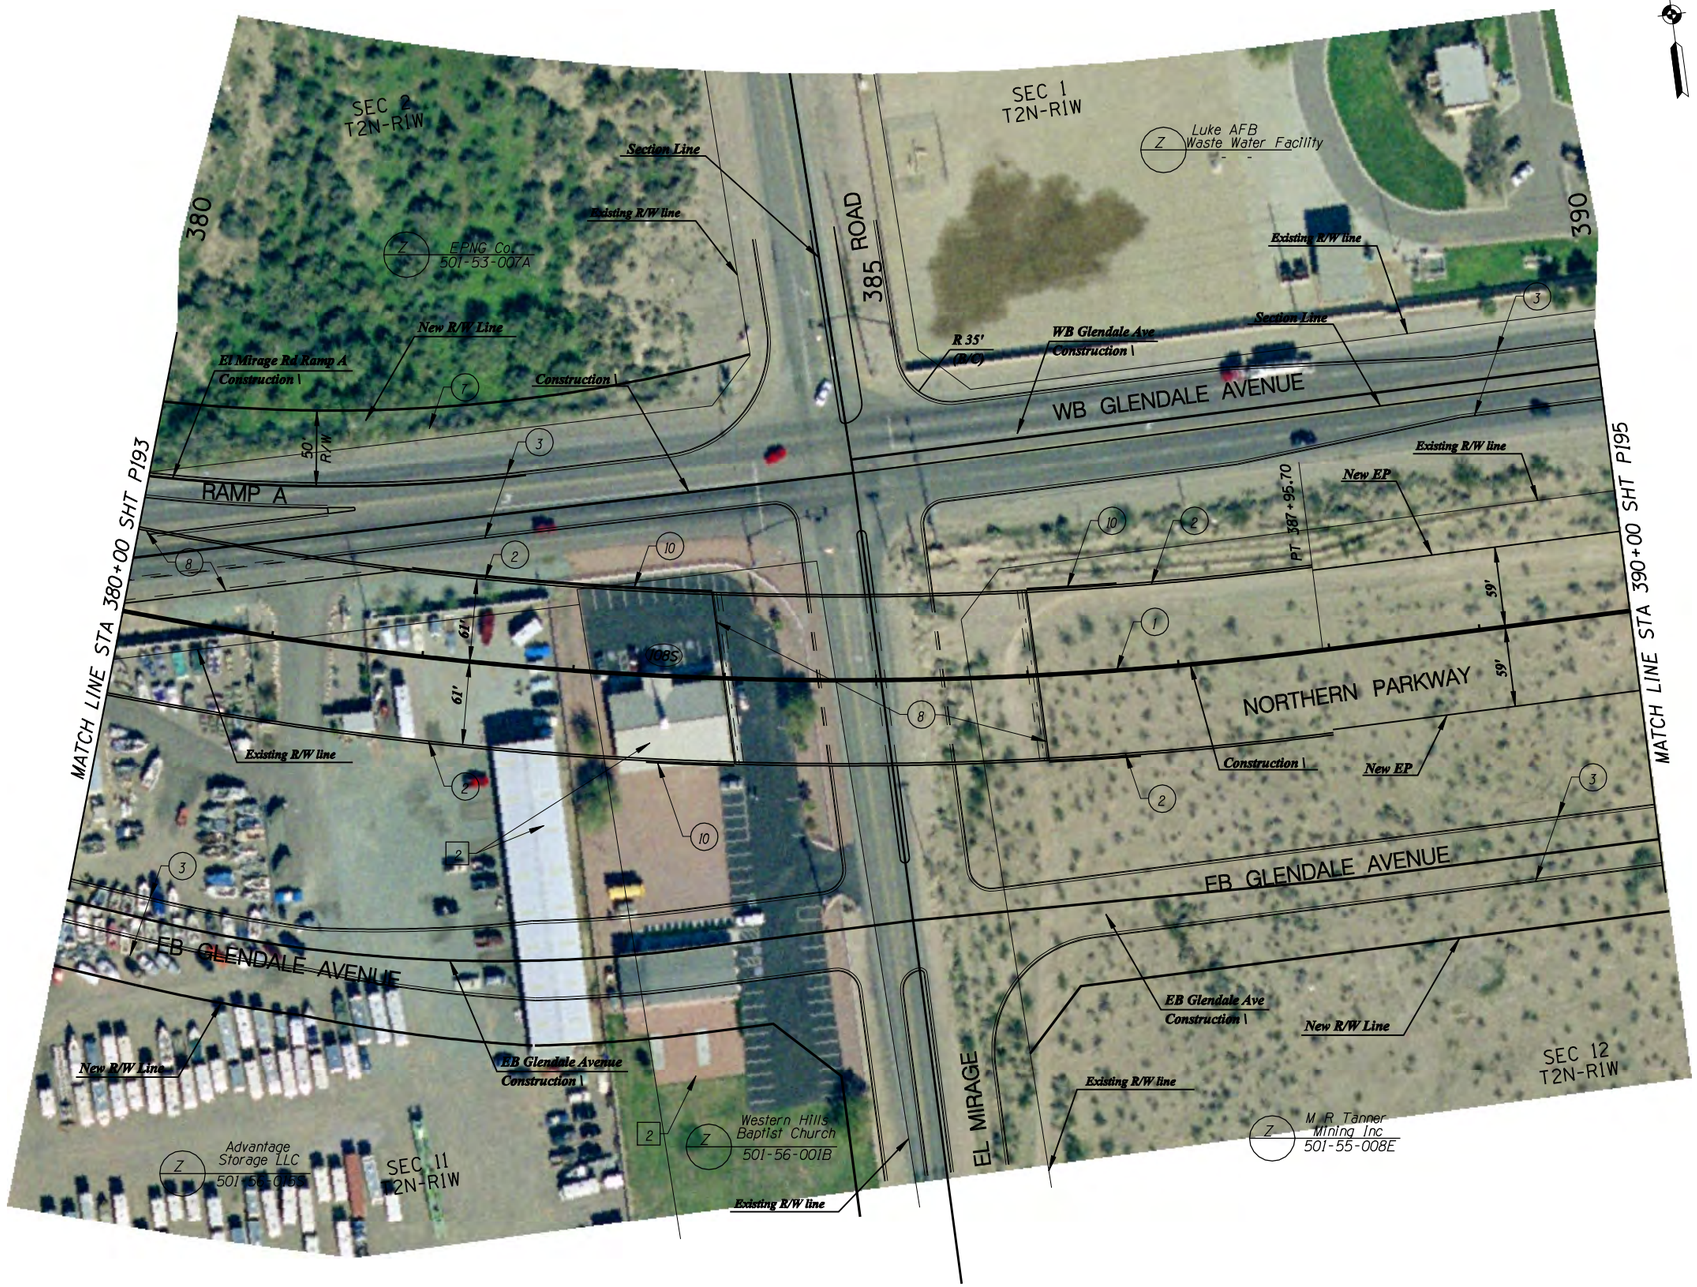

☐ **REMOVAL /RELOCATE** ☐

1

2 Remove Building

◯ **CONSTRUCTION** ◯

1. New Median Barrier
2. New Half Barrier
3. New Curb & Gutter
4.
5.
6.
7. New R/W Fence
8. New Bridge
9.
10. New Retaining Wall

NO.	REVISION	BY	DATE
3			
2			
1			

MARICOPA COUNTY
DEPARTMENT OF TRANSPORTATION
ENGINEERING DIVISION

NORTHERN PARKWAY
LOOP 303 to GRAND AVENUE
PROJECT NO. T195

PRELIMINARY
NOT FOR
CONSTRUCTION

DESIGNED	P T BACA/R HOOKEY	1/08
DRAWN	L WAGNER	1/08
CHECKED	R MILES	1/08

URS

SOUTHERN ALIGNMENT PAVING PLAN SHT
STA 380+00 TO STA 390+00

SHEET P194

TRACS NO. 0000 MA MMA SS593 01C

English

1/28/2008 $TIME$
P:\City_of_Glendale\NorthernDCR30\CADD\Plan_Sheets\Ultimate\south_align\TT108south_p109.dgn

F.W.H.A. REGION	STATE	PROJECT NO.	SHEET NO.	TOTAL SHEETS	RECORD DRAWING
9	AZ.	T195	XX	XX	XXXXX

☐ **REMOVAL /RELOCATE** ☐

1

N

CONSTRUCTION

1. New Median Barrier
2. New Half Barrier
3. New Curb & Gutter
4.
5.
6.
7.
8. New Bridge
9.
10.

NO.	REVISION	BY	DATE
3			
2			
1			

MARICOPA COUNTY
DEPARTMENT OF TRANSPORTATION
ENGINEERING DIVISION

NORTHERN PARKWAY
LOOP 303 to GRAND AVENUE
PROJECT NO. T195

PRELIMINARY NOT FOR CONSTRUCTION

DESIGNED	P T BACA/R HOOKEY	1/08
DRAWN	L WAGNER	1/08
CHECKED	R MILES	1/08

URS

SOUTHERN ALIGNMENT PAVING PLAN SHT
STA 390+00 TO STA 400+00

SHEET P195

TRACS NO. 0000 MA MMA SS593 OIC

English

1/30/2008 $TIME$
P:\City_Of_Glendale\NorthernDCR30\cadd\Plan_Sheets\Ultimate\south_align\TT108south_pl10.dgn

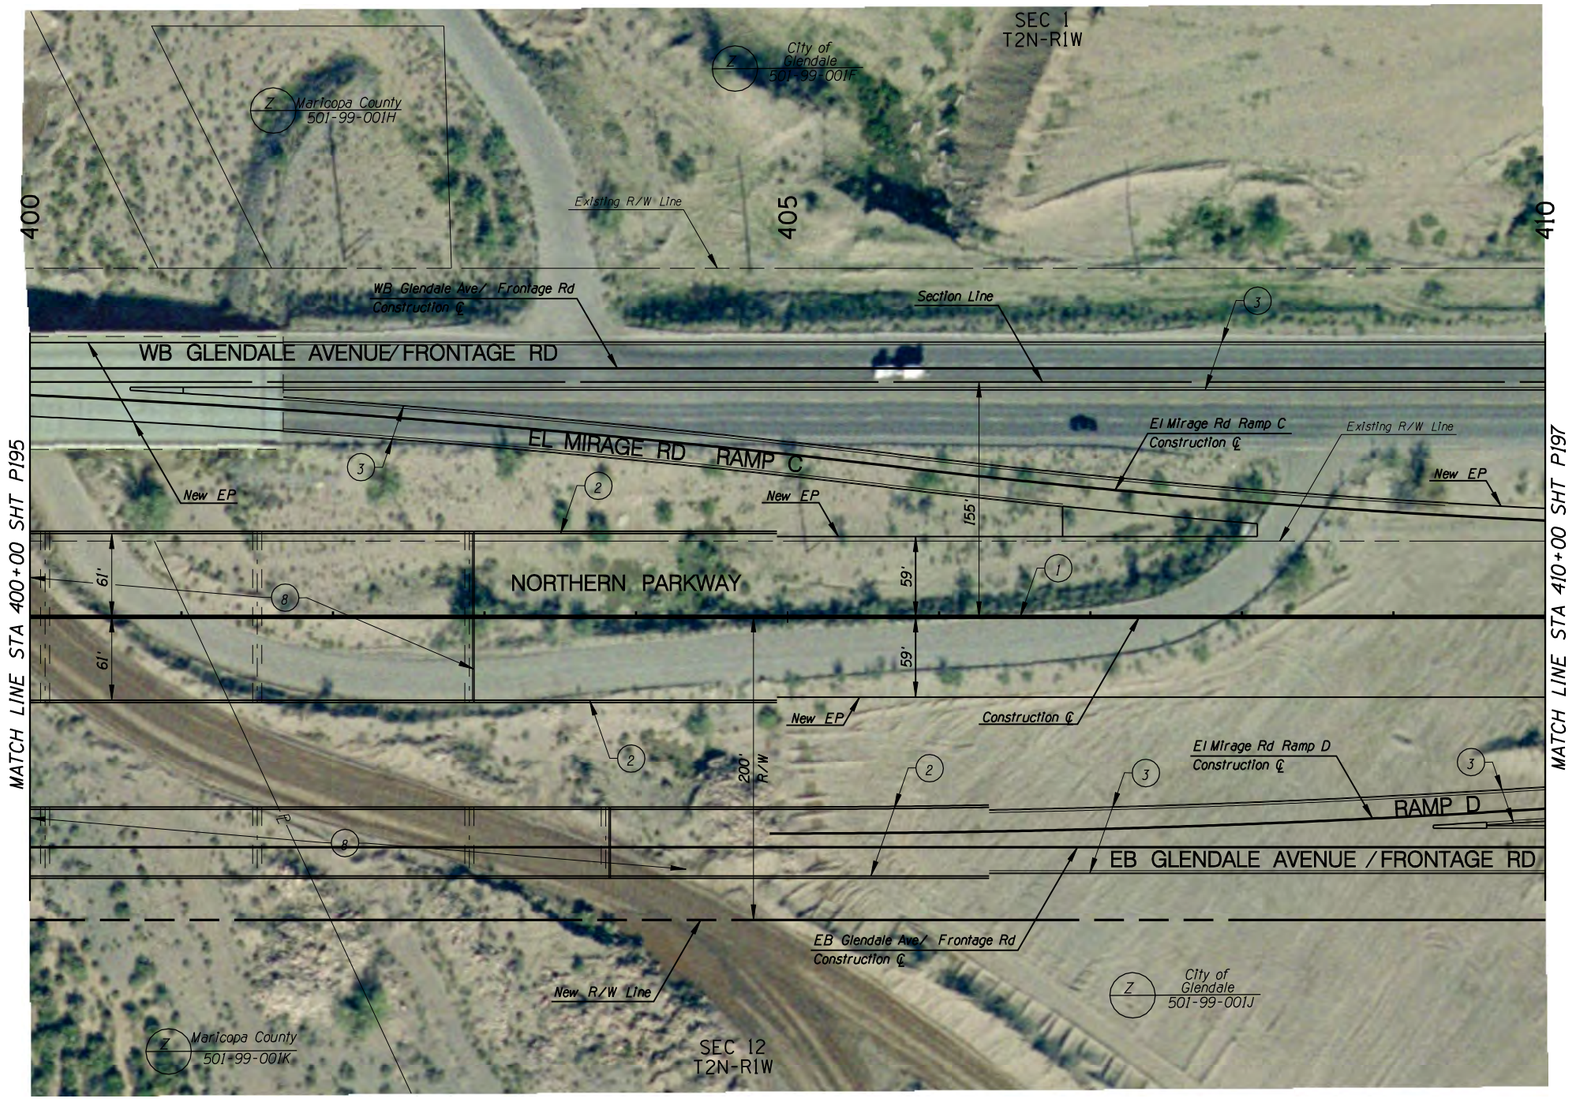

F.W.H.A. REGION	STATE	PROJECT NO.	SHEET NO.	TOTAL SHEETS	RECORD DRAWING
9	AZ.	T195	XX	XX	XXXXX

☐ **REMOVAL /RELOCATE** ☐

1

○ **CONSTRUCTION** ○

1. New Median Barrier
2.
3. New Curb & Gutter
4.
5.
6.
7.
8. New Bridge
9.
10.

NO.	REVISION	BY	DATE
3			
2			
1			

MARICOPA COUNTY
DEPARTMENT OF TRANSPORTATION
ENGINEERING DIVISION

NORTHERN PARKWAY
LOOP 303 to GRAND AVENUE
PROJECT NO. T195

PRELIMINARY NOT FOR CONSTRUCTION

DESIGNED	P T BACA/R HOOKEY	1/08
DRAWN	L WAGNER	1/08
CHECKED	R MILES	1/08

URS

SOUTHERN ALIGNMENT PAVING PLAN SHT
STA 400+00 TO STA 410+00

SHEET P196

TRACS NO. 0000 MA MMA SS593 01C

English

1/30/2008 $TIME$
P:\City_of_Glendale\NorthernDCR30\cadd\Plan_Sheets\Ultimate\south_align\TT108south_p111.dgn

F.W.H.A. REGION	STATE	PROJECT NO.	SHEET NO.	TOTAL SHEETS	RECORD DRAWING
9	AZ.	T195	XX	XX	XXXXX

☐ **REMOVAL /RELOCATE** ☐

1

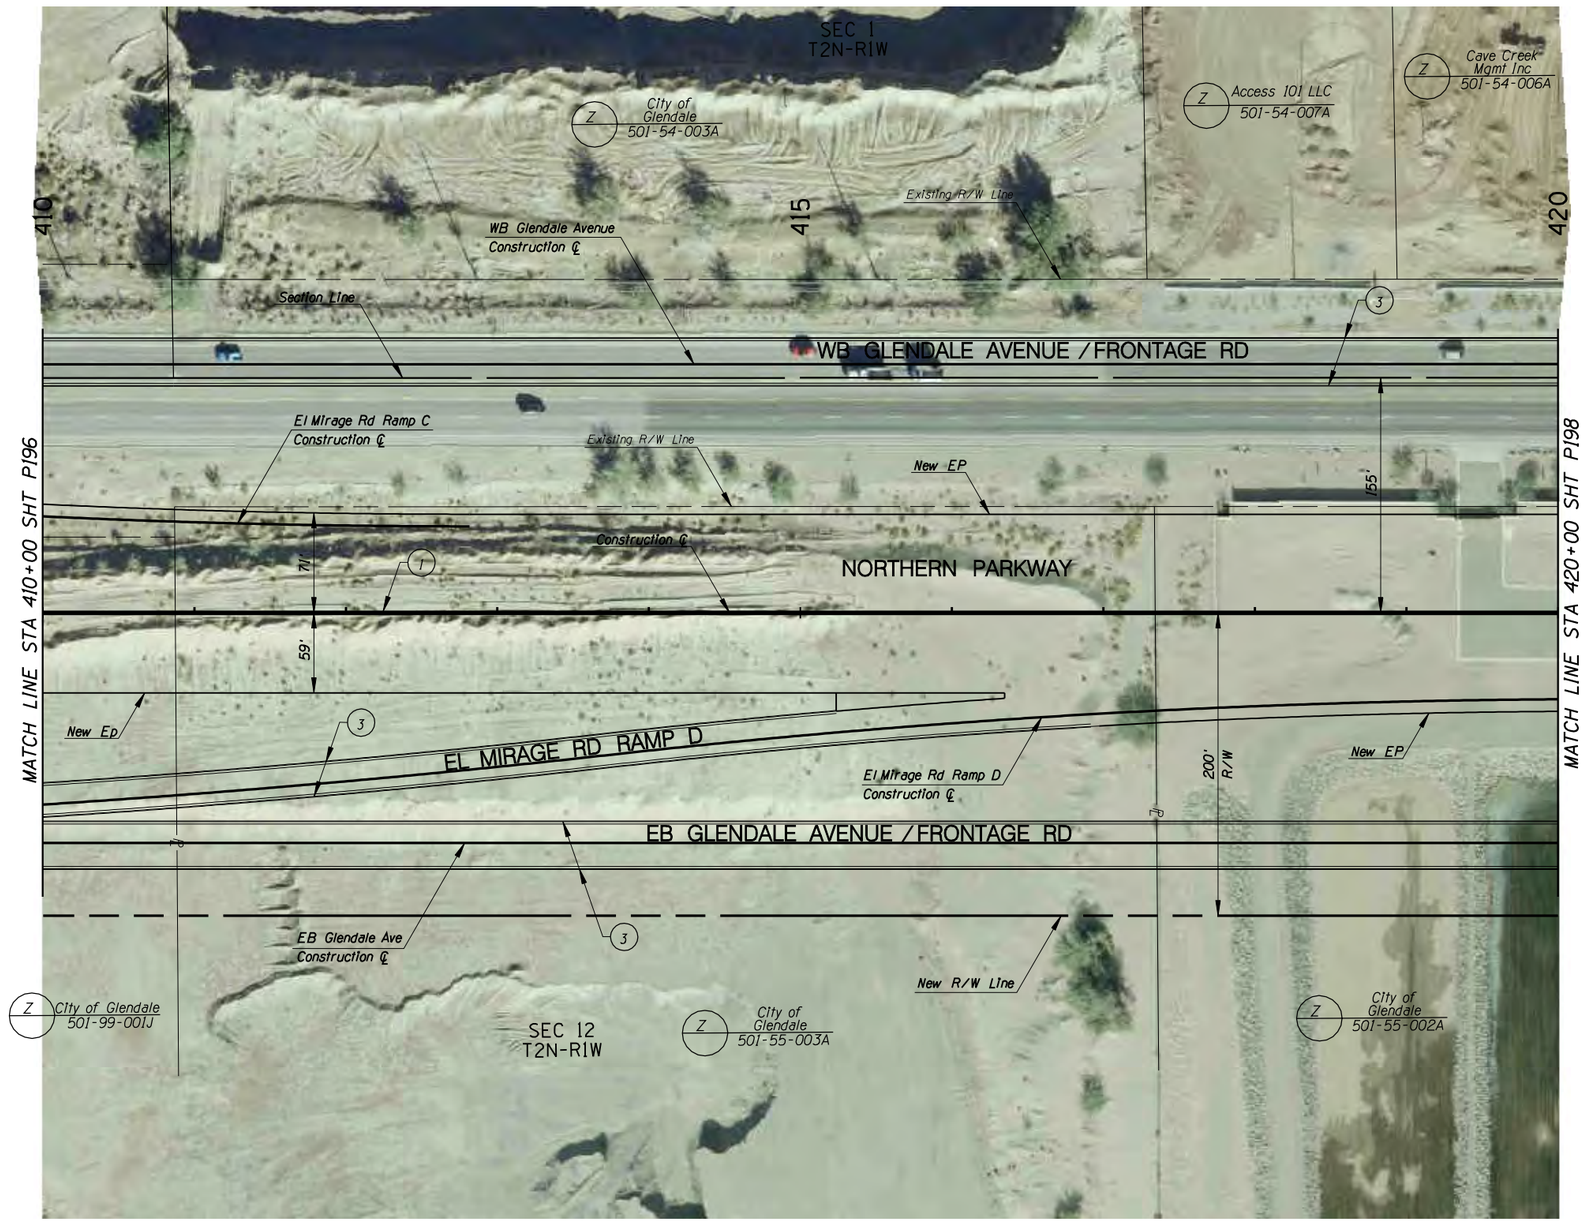

CONSTRUCTION

1. New Median Barrier
2.
3. New Curb & Gutter
4.
5.
6.
7.
8.
9.
10.

NO.	REVISION	BY	DATE
3			
2			
1			

MARICOPA COUNTY
DEPARTMENT OF TRANSPORTATION
ENGINEERING DIVISION

NORTHERN PARKWAY
LOOP 303 to GRAND AVENUE
PROJECT NO. T195

PRELIMINARY NOT FOR CONSTRUCTION

DESIGNED	P T BACA/R HOOKEY	7/08
DRAWN	L WAGNER	7/08
CHECKED	R MILES	7/08

URS

SOUTHERN ALIGNMENT PAVING PLAN SHT
STA 410+00 TO STA 420+00

SHEET P197

TRACS NO. 0000 MA MMA SS593 01C

English

5/28/2009 $TIME$
P:*TRANSPORTATION*City_of_Glendale*23445409_Glendale_Onboard_Trans_Program*Task 3 - Northern Parkway*CADD*Plans*Alternative 3*T1108south_p112.dgn

F.W.H.A. REGION	STATE	PROJECT NO.	SHEET NO.	TOTAL SHEETS	RECORD DRAWING
9	AZ.	T195	XX	XX	XXXXX

☐ **REMOVAL /RELOCATE** ☐

1

2 Remove Building (Water Recharge Facility)

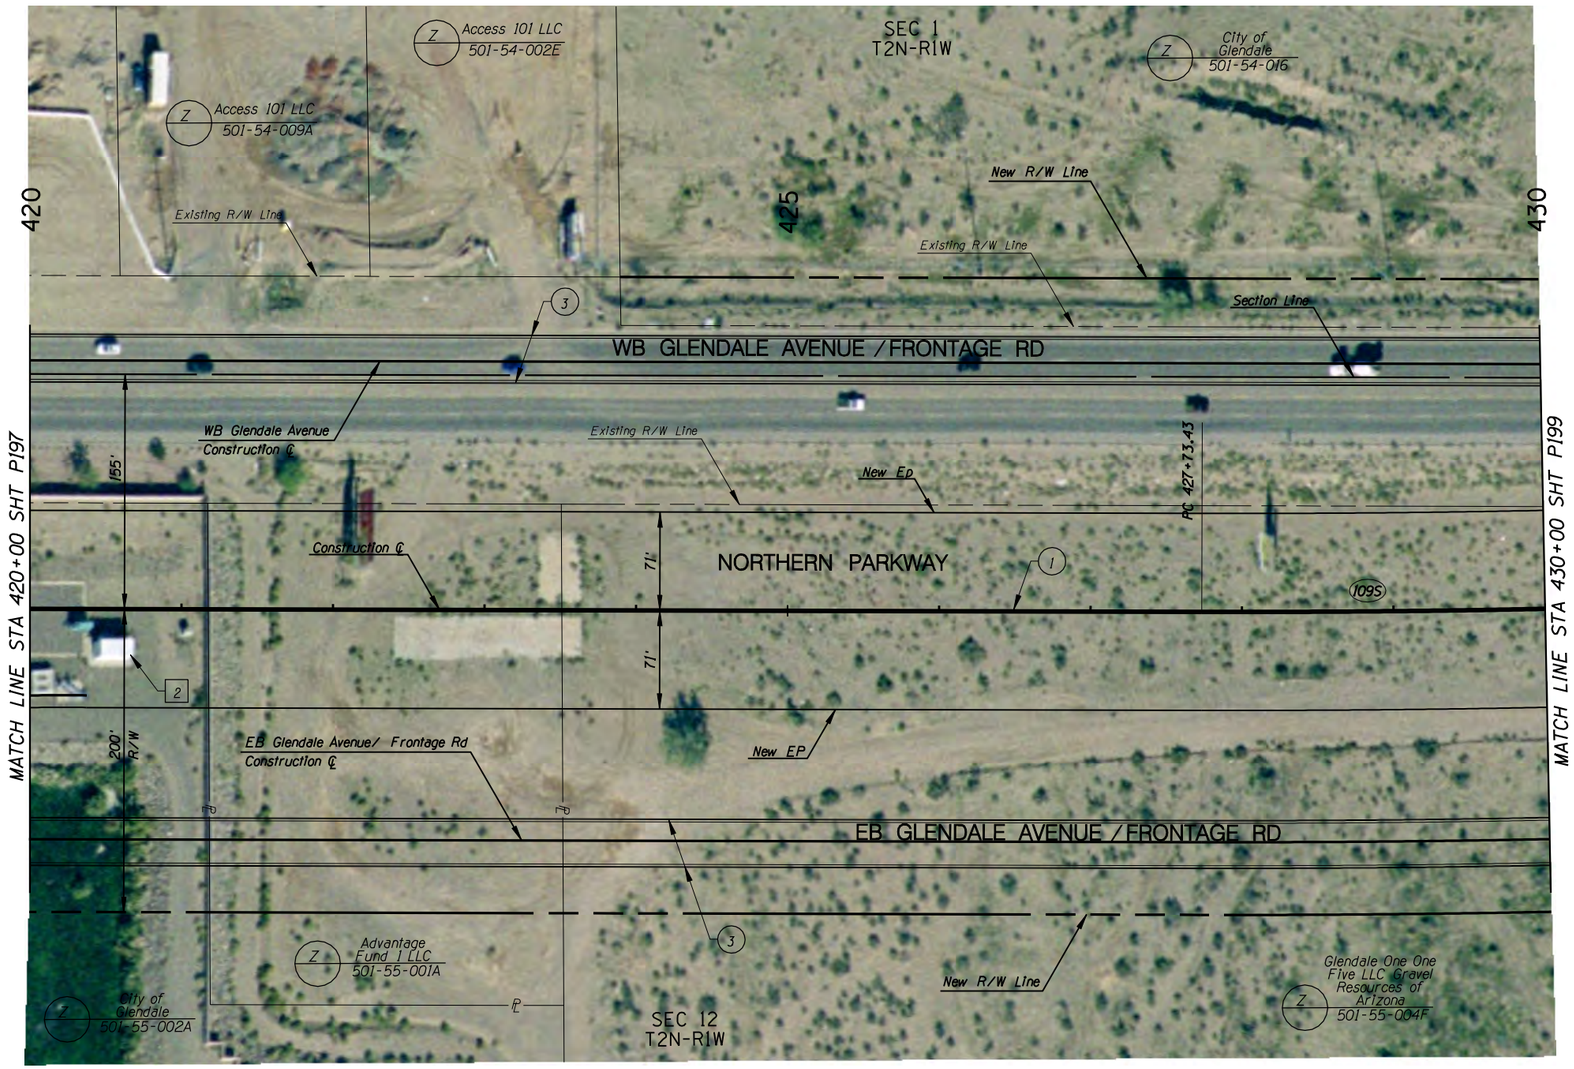

○ **CONSTRUCTION** ○

1 New Median Barrier

2

3 New Curb & Gutter

4

5

6

7

8

9

10

NO.	REVISION	BY	DATE
3			
2			
1			

MARICOPA COUNTY
DEPARTMENT OF TRANSPORTATION
ENGINEERING DIVISION

NORTHERN PARKWAY
LOOP 303 to GRAND AVENUE
PROJECT NO. T195

PRELIMINARY NOT FOR CONSTRUCTION

DESIGNED	P T BACA/R HOOKEY	1/08
DRAWN	L WAGNER	1/08
CHECKED	R MILES	1/08

URS

SOUTHERN ALIGNMENT PAVING PLAN SHT
STA 420+00 TO STA 430+00

SHEET P198

TRACS NO. 0000 MA MMA SS593 01C

English

1/30/2008 $TIME$
P:\City_of_Glendale\NorthernDCR30\cadd\Plan_Sheets\Ultimate\south_align\TT108south_p113.dgn

F.W.H.A. REGION	STATE	PROJECT NO.	SHEET NO.	TOTAL SHEETS	RECORD DRAWING
9	AZ.	T195	XX	XX	XXXXX

☐ **REMOVAL /RELOCATE** ☐

1

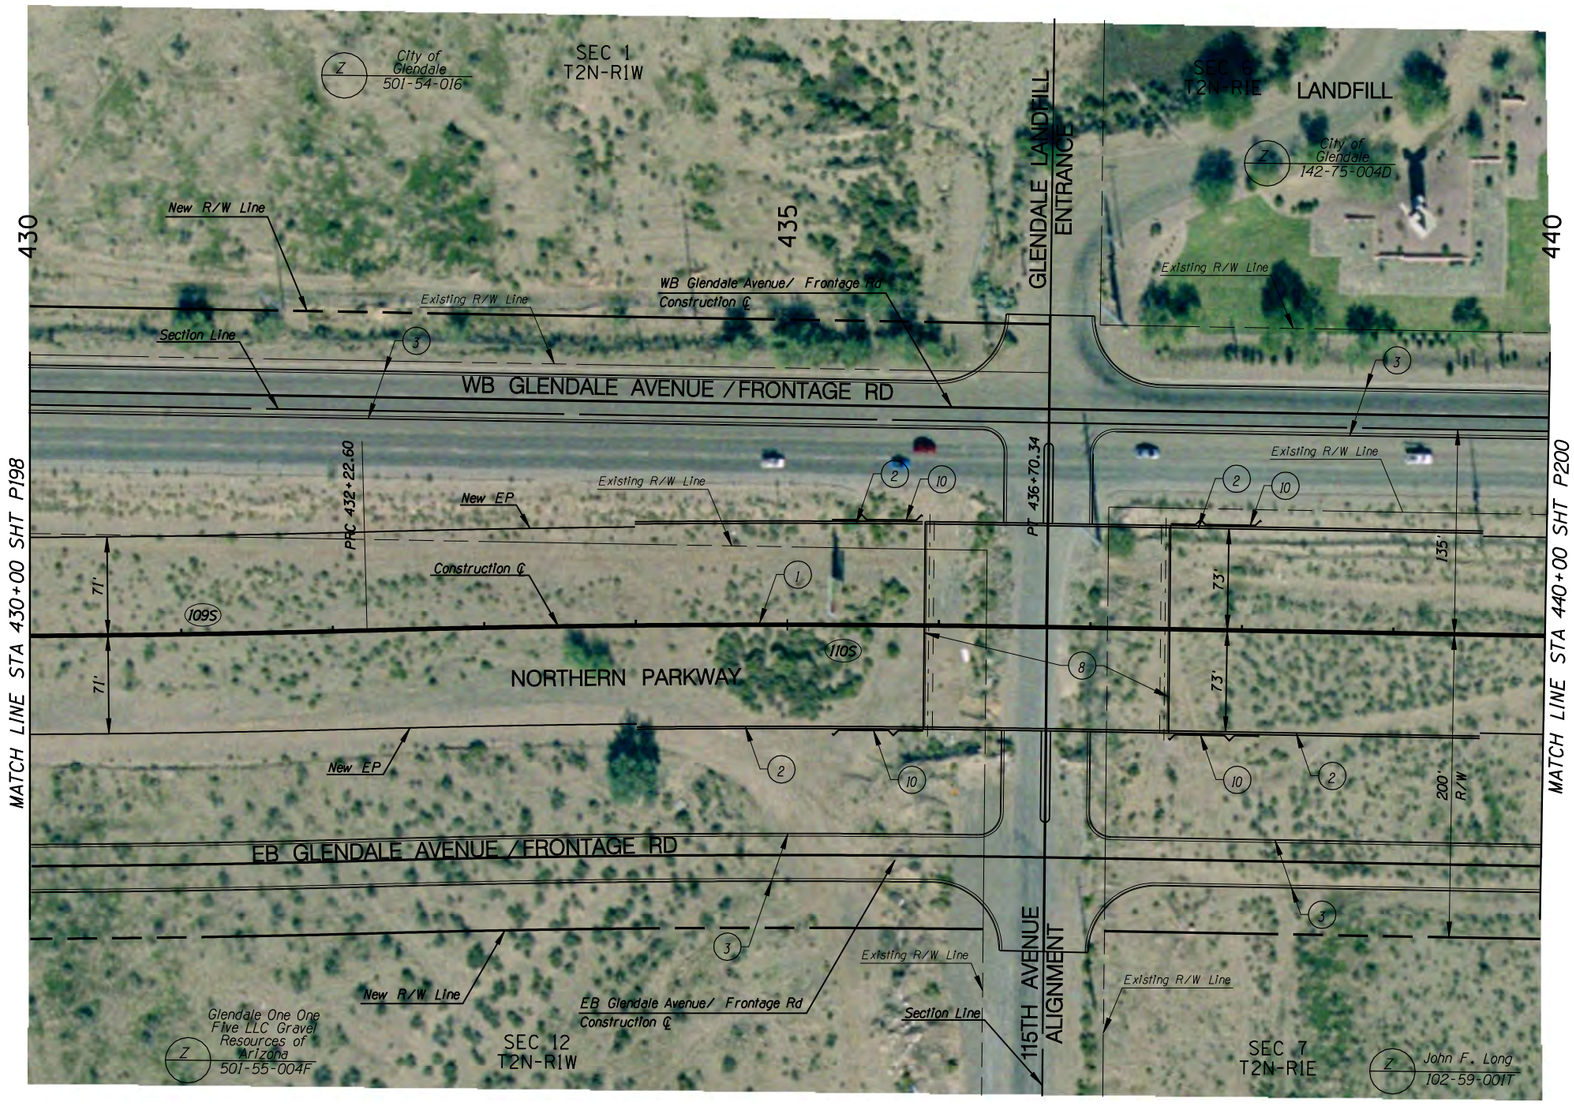

CONSTRUCTION

1. New Median Barrier
2. New Half Barrier
3. New Curb & Gutter
4.
5.
6.
7.
8. New Bridge
9.
10. New Retaining Wall

NO.	REVISION	BY	DATE
3			
2			
1			

MARICOPA COUNTY
DEPARTMENT OF TRANSPORTATION
ENGINEERING DIVISION

NORTHERN PARKWAY
LOOP 303 to GRAND AVENUE
PROJECT NO. T195

PRELIMINARY NOT FOR CONSTRUCTION

DESIGNED	P T BACA/R HOOKEY	1/08
DRAWN	L WAGNER	1/08
CHECKED	R MILES	1/08

URS

SOUTHERN ALIGNMENT PAVING PLAN SHT
STA 430+00 TO STA 440+00

SHEET P199

TRACS NO. 0000 MA MMA SS593 01C

English

1/30/2008 $TIME$
P:\City_of_Glendale\NorthernDCR30\cadd\Plan_Sheets\Ultimate\south_align\TT108south_pl14.dgn

F.W.H.A. REGION	STATE	PROJECT NO.	SHEET NO.	TOTAL SHEETS	RECORD DRAWING
9	AZ.	T195	XX	XX	XXXXX

☐ **REMOVAL /RELOCATE** ☐

1

○ **CONSTRUCTION** ○

1. New Median Barrier
2.
3. New Curb & Gutter
4.
5.
6.
7.
8.
9.
10.

NO.	REVISION	BY	DATE

MARICOPA COUNTY
DEPARTMENT OF TRANSPORTATION
ENGINEERING DIVISION

NORTHERN PARKWAY
LOOP 303 to GRAND AVENUE
PROJECT NO. T195

PRELIMINARY NOT FOR CONSTRUCTION

DESIGNED	P T BACA/R HOOKEY	1/08
DRAWN	L WAGNER	1/08
CHECKED	R MILES	1/08

URS

SOUTHERN ALIGNMENT PAVING PLAN SHT
STA 440+00 TO STA 450+00

SHEET P200

TRACS NO. 0000 MA MMA SS593 01C

English

1/30/2008 $TIME$
P:\City_of_Glendale\NorthernDCR30\cadd\Plan_Sheets\Ultimate\south_align\TT108south_p115.dgn

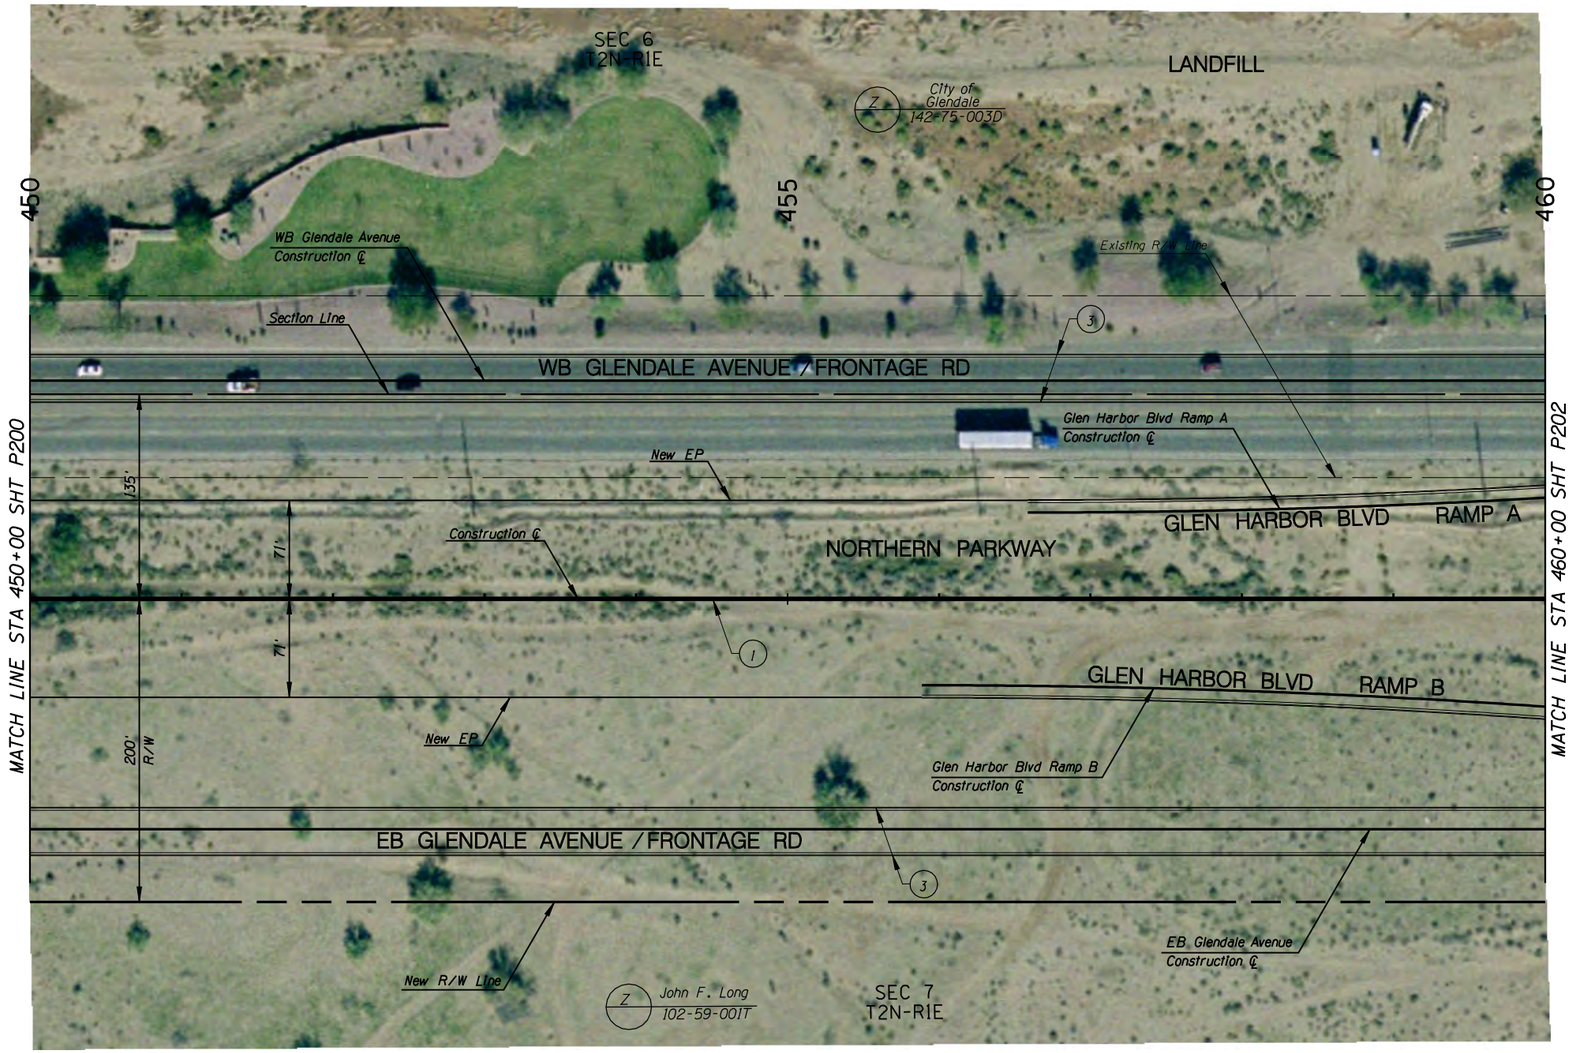

N

F.W.H.A. REGION	STATE	PROJECT NO.	SHEET NO.	TOTAL SHEETS	RECORD DRAWING
9	AZ.	T195	XX	XX	XXXXX

☐ **REMOVAL /RELOCATE** ☐

1

○ **CONSTRUCTION** ○

1. New Median Barrier
2.
3. New Curb & Gutter
4.
5.
6.
7.
8.
9.
10.

NO.	REVISION	BY	DATE
3			
2			
1			

MARICOPA COUNTY
DEPARTMENT OF TRANSPORTATION
ENGINEERING DIVISION

NORTHERN PARKWAY
LOOP 303 to GRAND AVENUE
PROJECT NO. T195

PRELIMINARY NOT FOR CONSTRUCTION

DESIGNED	P T BACA/R HOOKEY	1/08
DRAWN	L WAGNER	1/08
CHECKED	R MILES	1/08

URS

SOUTHERN ALIGNMENT PAVING PLAN SHT
STA 450+00 TO STA 460+00

SHEET P201

TRACS NO. 0000 MA MMA SS593 01C

English

1/30/2008 $TIME$
P:\City_of_Glendale\NorthernDCR30\cadd\Plan_Sheets\Ultimate\south_align\TT108south_p116.dgn

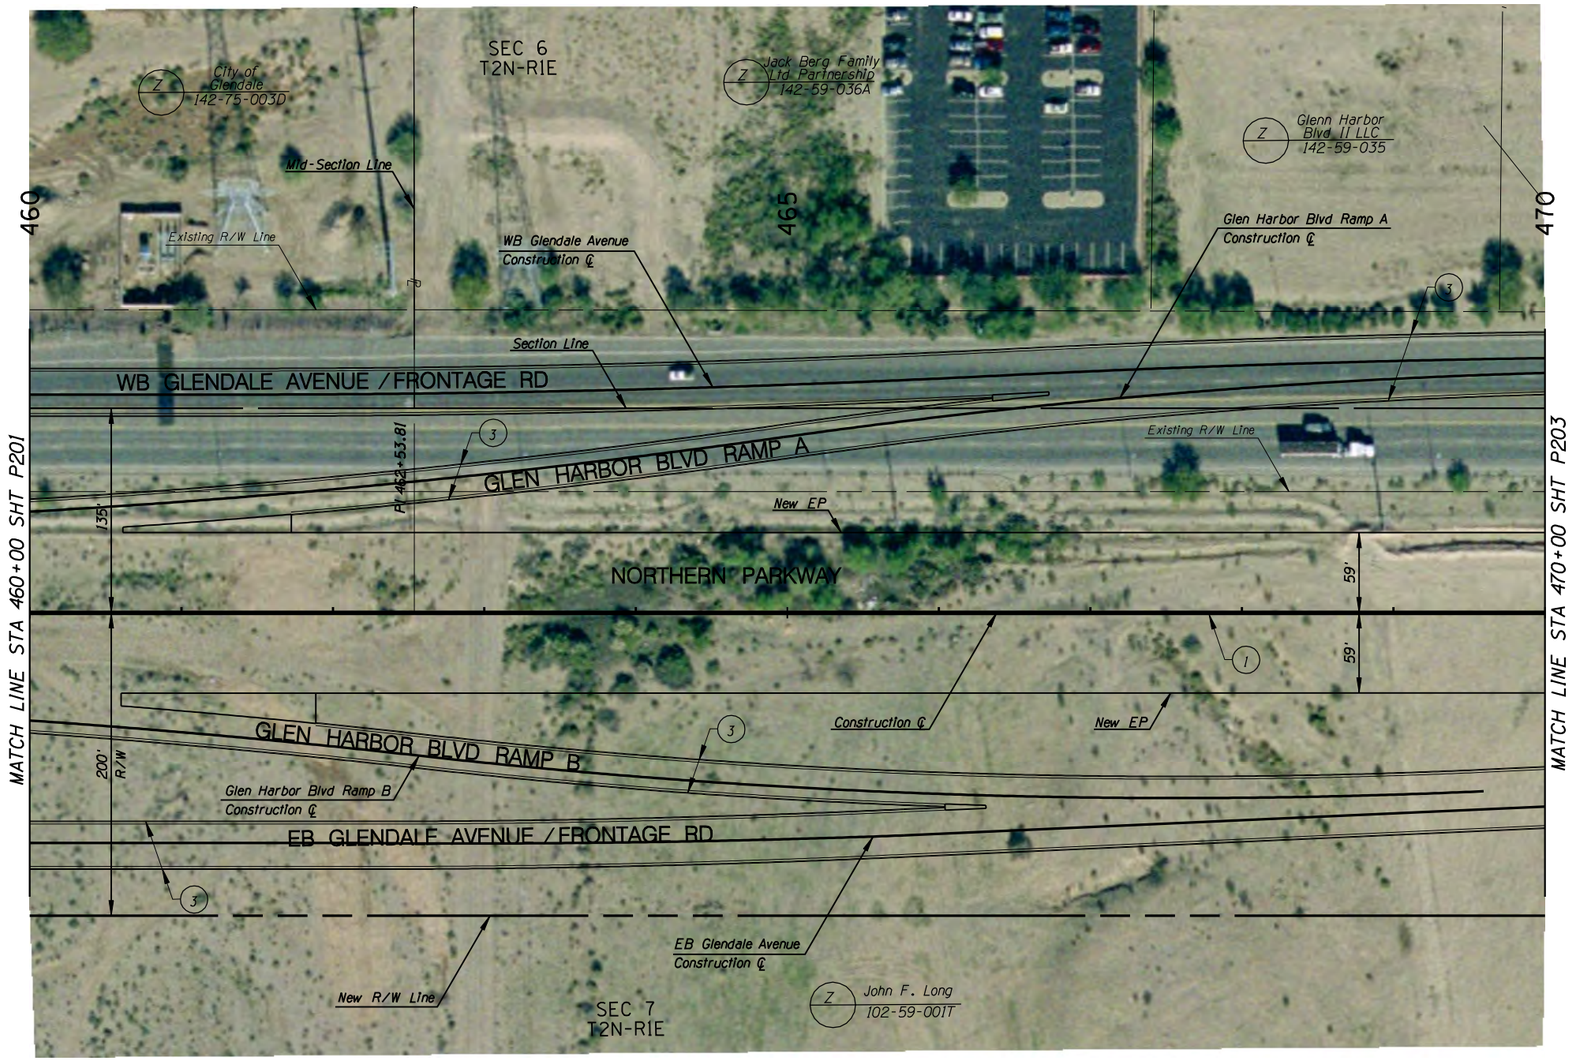

F.W.H.A. REGION	STATE	PROJECT NO.	SHEET NO.	TOTAL SHEETS	RECORD DRAWING
9	AZ.	T195	XX	XX	XXXXX

☐ **REMOVAL /RELOCATE** ☐

1

○ **CONSTRUCTION** ○

1. New Median Barrier
2. New Half Barrier
3. New Curb & Gutter
4.
5.
6.
7.
8.
9.
10.

NO.	REVISION	BY	DATE
3			
2			
1			

MARICOPA COUNTY
DEPARTMENT OF TRANSPORTATION
ENGINEERING DIVISION

NORTHERN PARKWAY
LOOP 303 to GRAND AVENUE
PROJECT NO. T195

PRELIMINARY NOT FOR CONSTRUCTION

DESIGNED	P T BACA/R HOOKEY	1/08
DRAWN	L WAGNER	1/08
CHECKED	R MILES	1/08

URS

SOUTHERN ALIGNMENT PAVING PLAN SHT
STA 460+00 TO STA 470+00

SHEET P202

TRACS NO. 0000 MA MMA SS593 01C

English

1/30/2008 $TIME$
P:\City_of_Glendale\NorthernDCR30\cadd\Plan_Sheets\Ultimate\south_align\TT108south_p117.dgn

F.W.H.A. REGION	STATE	PROJECT NO.	SHEET NO.	TOTAL SHEETS	RECORD DRAWING
9	AZ.	T195	XX	XX	XXXXX

☐ **REMOVAL /RELOCATE** ☐

1

○ **CONSTRUCTION** ○

1. New Median Barrier
2. New Half Barrier
3. New Curb & Gutter
4.
5.
6.
7.
8. New Bridge
9.
10. New Retaining Wall

NO.	REVISION	BY	DATE
3			
2			
1			

MARICOPA COUNTY
DEPARTMENT OF TRANSPORTATION
ENGINEERING DIVISION

NORTHERN PARKWAY
LOOP 303 to GRAND AVENUE
PROJECT NO. T195

PRELIMINARY
NOT FOR
CONSTRUCTION

DESIGNED	P T BACA/R HOOKEY	1/08
DRAWN	L WAGNER	1/08
CHECKED	R MILES	1/08

URS

SOUTHERN ALIGNMENT PAVING PLAN SHT
STA 470+00 TO STA 480+00

SHEET P203

TRACS NO. 0000 MA MMA SS593 01C

1/30/2008 $TIME$
P:\City_of_Glendale\NorthernDCR30\cadd\Plan_Sheets\Ultimate\south_align\TT108south_pl18.dgn

F.W.H.A. REGION	STATE	PROJECT NO.	SHEET NO.	TOTAL SHEETS	RECORD DRAWING
9	AZ.	T195	XX	XX	XXXXX

☐ **REMOVAL /RELOCATE** ☐

1

○ **CONSTRUCTION** ○

1. New Median Barrier
2. New Half Barrier
3. New Curb & Gutter
4.
5.
6.
7. New R/W Fence
8.
9.
10. New Retaining Wall

NO.	REVISION	BY	DATE
3			
2			
1			

MARICOPA COUNTY
DEPARTMENT OF TRANSPORTATION
ENGINEERING DIVISION

NORTHERN PARKWAY
LOOP 303 to GRAND AVENUE
PROJECT NO. T195

PRELIMINARY NOT FOR CONSTRUCTION

DESIGNED	P T BACA/R HOOKEY	1/08
DRAWN	L WAGNER	1/08
CHECKED	R MILES	1/08

URS

SOUTHERN ALIGNMENT PAVING PLAN SHT
STA 480+00 TO STA 489+00

SHEET P204

TRACS NO. 0000 MA MMA SS593 01C

English

1/30/2008 $TIME$
P:\City_of_Glendale\NorthernDCR30\cadd\Plan_Sheets\Ultimate\south_align\TT108south_pl19.dgn

F.W.H.A. REGION	STATE	PROJECT NO.	SHEET NO.	TOTAL SHEETS	RECORD DRAWING
9	AZ.	T195	XX	XX	XXXXX

☐ **REMOVAL /RELOCATE** ☐

1

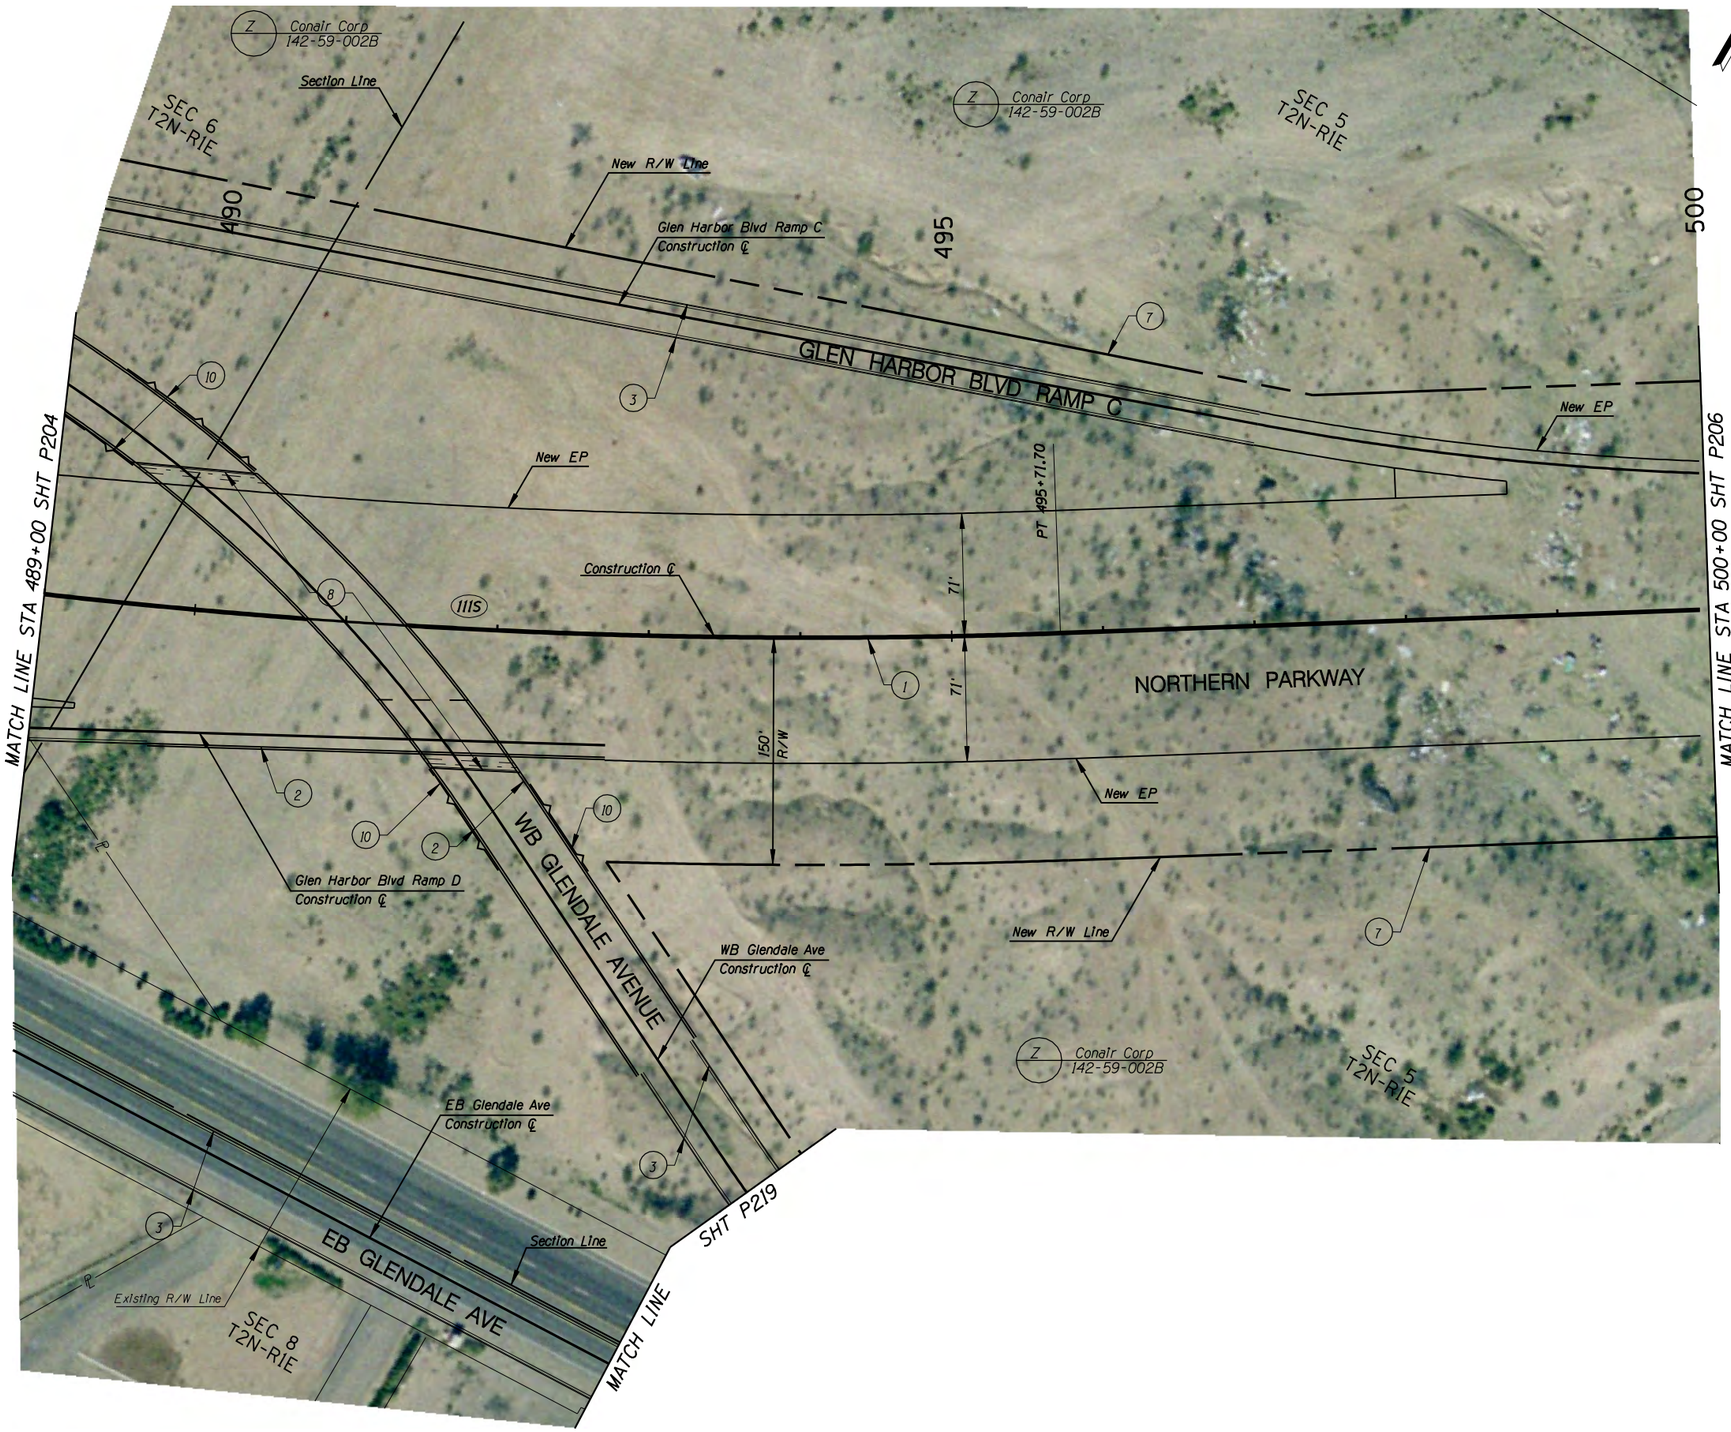

CONSTRUCTION

1. New Median Barrier
2. New Half Barrier
3. New Curb & Gutter
4.
5.
6.
7.
8. New R/W Fence
9.
10. New Retaining Wall

NO.	REVISION	BY	DATE

MARICOPA COUNTY
DEPARTMENT OF TRANSPORTATION
ENGINEERING DIVISION

NORTHERN PARKWAY
LOOP 303 to GRAND AVENUE
PROJECT NO. T195

PRELIMINARY NOT FOR CONSTRUCTION

DESIGNED	P T BACA/R HOOKEY	1/08
DRAWN	L WAGNER	1/08
CHECKED	R MILES	1/08

URS

SOUTHERN ALIGNMENT PAVING PLAN SHT
STA 489+00 TO STA 500+00

SHEET P205

TRACS NO. 0000 MA MMA SS593 01C

English

1/30/2008 $TIME$
P:\City_of_Glendale\NorthernDCR30\cadd\Plan_Sheets\Ultimate\south_align\TT108south_p120.dgn

F.W.H.A. REGION	STATE	PROJECT NO.	SHEET NO.	TOTAL SHEETS	RECORD DRAWING
9	AZ.	T195	XX	XX	XXXXX

☐ **REMOVAL /RELOCATE** ☐

1

○ **CONSTRUCTION** ○

1. New Median Barrier
2.
3.
4.
5.
6.
7. New R/W Fence
8.
9.
10.

NO.	REVISION	BY	DATE
3			
2			
1			

MARICOPA COUNTY
DEPARTMENT OF TRANSPORTATION
ENGINEERING DIVISION

NORTHERN PARKWAY
LOOP 303 to GRAND AVENUE
PROJECT NO. T195

PRELIMINARY
NOT FOR
CONSTRUCTION

DESIGNED	P T BACA/R HOOKEY	1/08
DRAWN	L WAGNER	1/08
CHECKED	R MILES	1/08

URS

SOUTHERN ALIGNMENT PAVING PLAN SHT
STA 500+00 TO STA 510+00

SHEET P206

TRACS NO. 0000 MA MMA SS593 OIC

English

1/30/2008 $TIME$
P:\City_of_Glendale\NorthernDCR30\cadd\Plan_Sheets\Ultimate\south_align\TT108south_p121.dgn

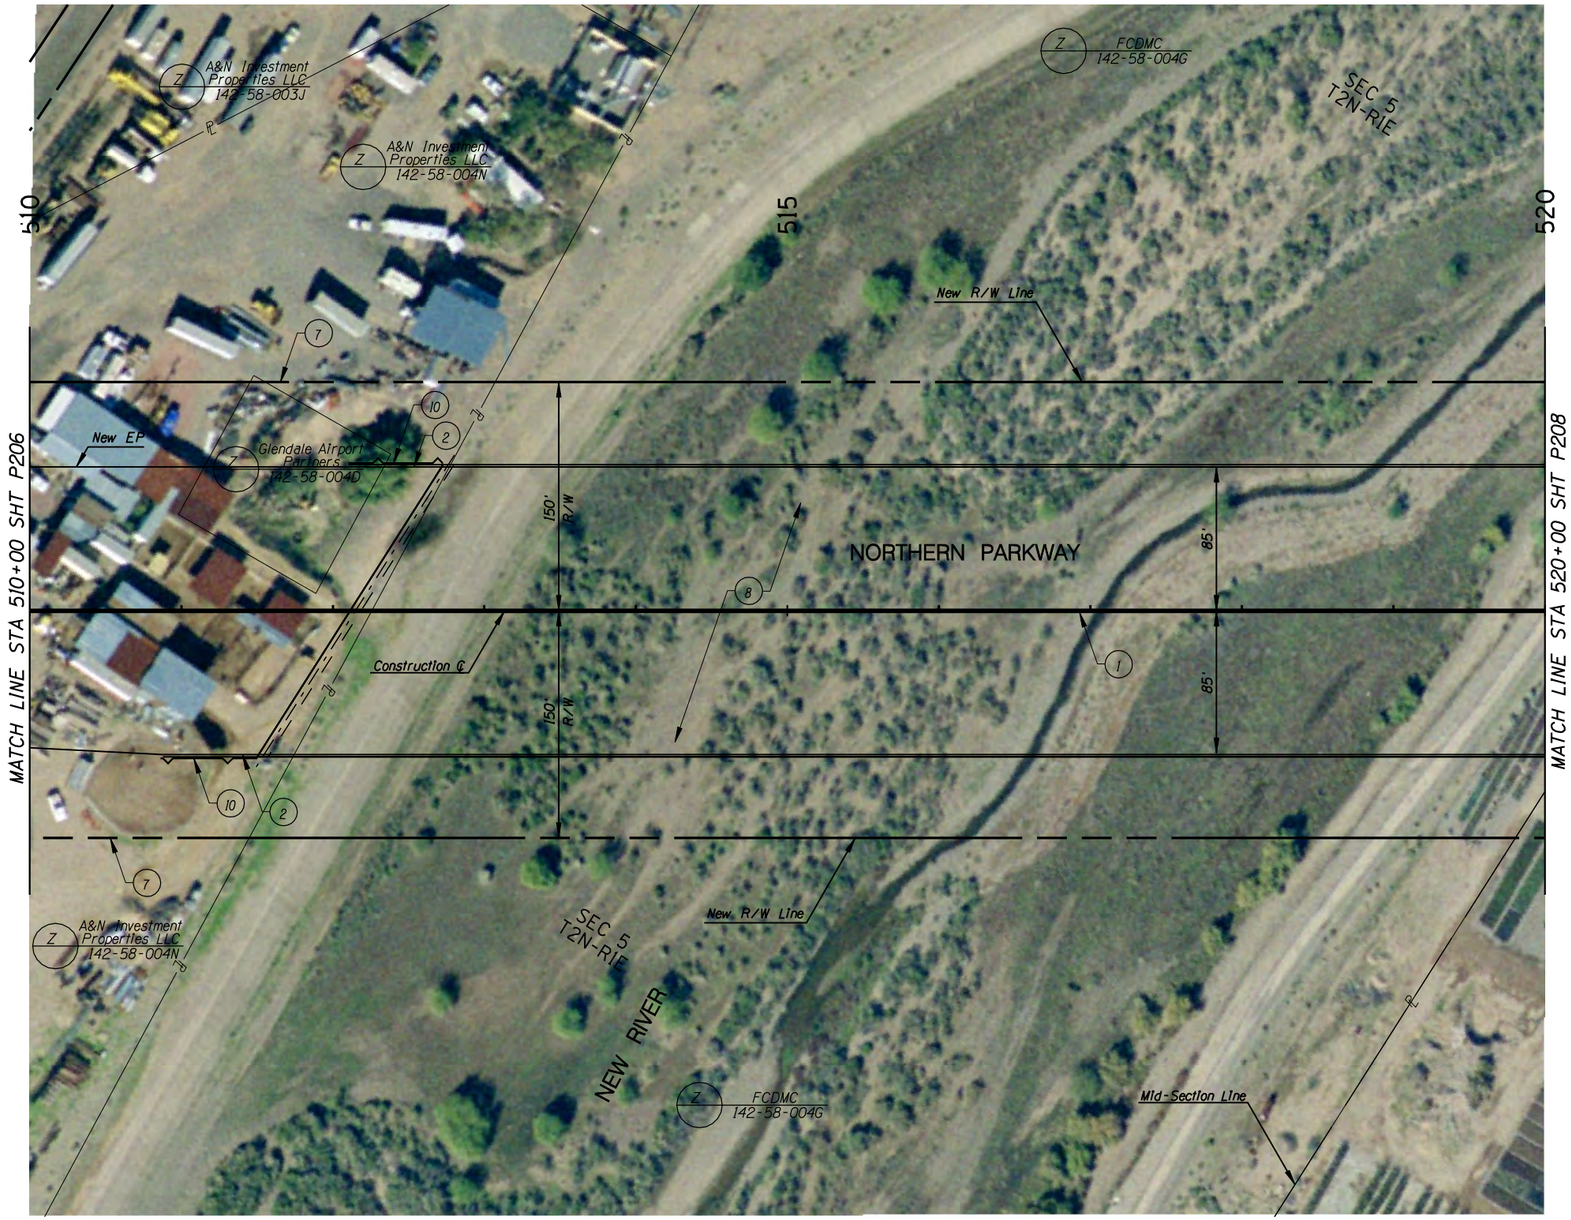

F.W.H.A. REGION	STATE	PROJECT NO.	SHEET NO.	TOTAL SHEETS	RECORD DRAWING
9	AZ.	T195	XX	XX	XXXXX

☐ **REMOVAL /RELOCATE** ☐

1

CONSTRUCTION

1. New Median Barrier
2. New Half Barrier
3.
4.
5.
6.
7. New R/W Fence
8. New Bridge
9.
10. New Retaining Wall

NO.	REVISION	BY	DATE
3			
2			
1			

MARICOPA COUNTY
DEPARTMENT OF TRANSPORTATION
ENGINEERING DIVISION

NORTHERN PARKWAY
LOOP 303 to GRAND AVENUE
PROJECT NO. T195

PRELIMINARY NOT FOR CONSTRUCTION

DESIGNED	P T BACA/R HOOKEY	1/08
DRAWN	L WAGNER	1/08
CHECKED	R MILES	1/08

URS

SOUTHERN ALIGNMENT PAVING PLAN SHT
STA 510+00 TO STA 520+00

SHEET P207

TRACS NO. 0000 MA MMA SS593 OIC

English

1/30/2008 $TIME$
P:\City_of_Glendale\NorthernDCR30\cadd\Plan_Sheets\Ultimate\south_align\TT108south_pl22.dgn

F.W.H.A. REGION	STATE	PROJECT NO.	SHEET NO.	TOTAL SHEETS	RECORD DRAWING
9	AZ.	T195	XX	XX	XXXXX

☐ **REMOVAL /RELOCATE** ☐

1

○ **CONSTRUCTION** ○

1. New Median Barrier
2. New Half Barrier
3.
4.
5.
6.
7. New R/W Fence
8.
9.
10. New Retaining Wall

NO.	REVISION	BY	DATE
3			
2			
1			

MARICOPA COUNTY
DEPARTMENT OF TRANSPORTATION
ENGINEERING DIVISION

NORTHERN PARKWAY
LOOP 303 to GRAND AVENUE
PROJECT NO. T195

PRELIMINARY
NOT FOR
CONSTRUCTION

DESIGNED	P T BACA/R HOOKEY	1/08
DRAWN	L WAGNER	1/08
CHECKED	R MILES	1/08

URS

SOUTHERN ALIGNMENT PAVING PLAN SHT
STA 520+00 TO STA 530+00

SHEET P208

TRACS NO. 0000 MA MMA SS593 OIC

English

1/30/2008 $TIME$
P:\City_of_Glendale\NorthernDCR30\cadd\Plan_Sheets\Ultimate\south_align\TT108south_p123.dgn

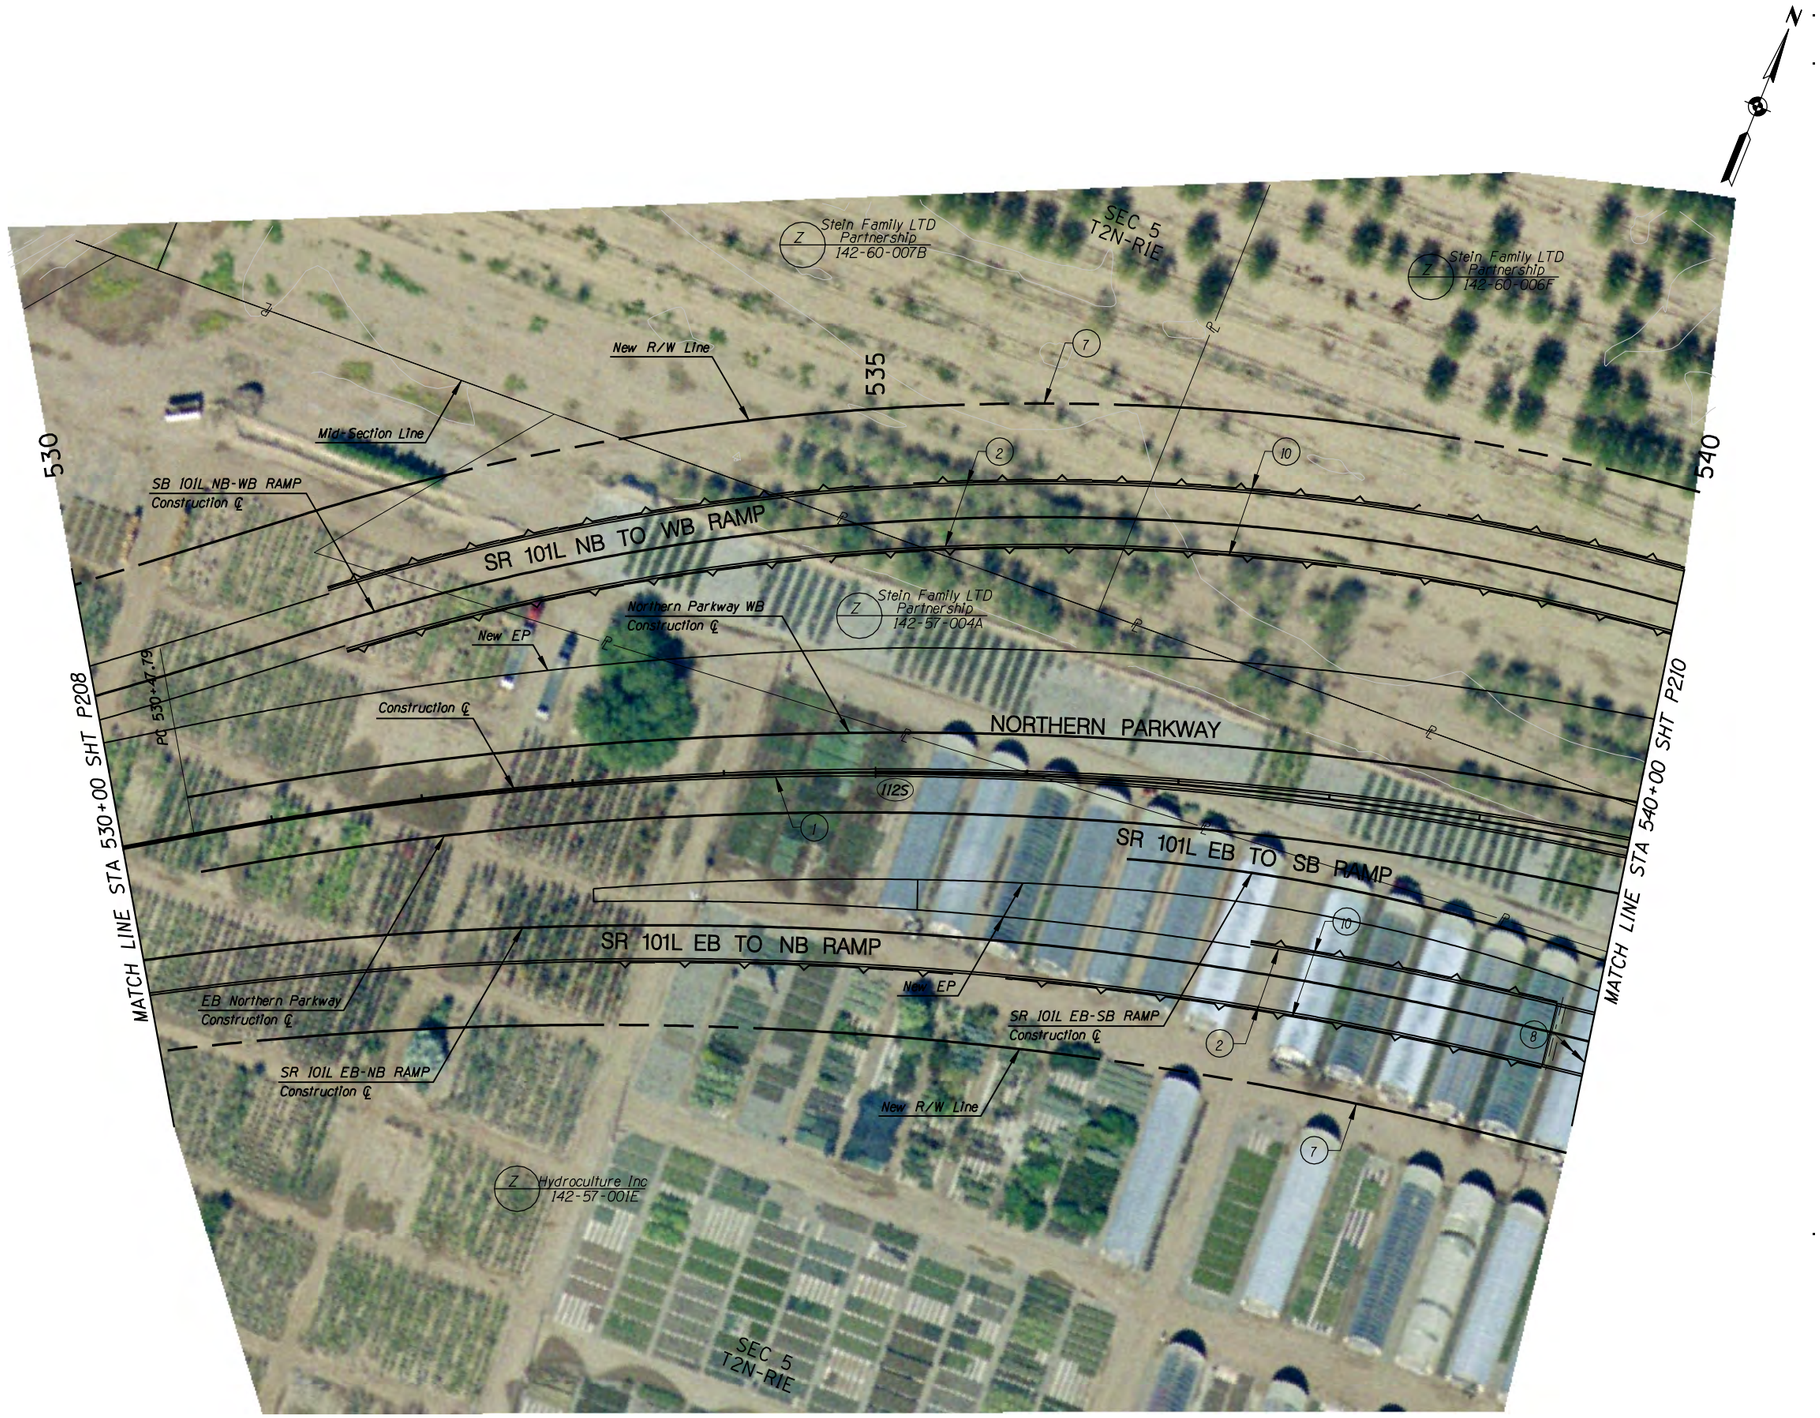

F.W.H.A. REGION	STATE	PROJECT NO.	SHEET NO.	TOTAL SHEETS	RECORD DRAWING
9	AZ.	T195	XX	XX	XXXXX

☐ **REMOVAL /RELOCATE** ☐

1

○ **CONSTRUCTION** ○

1. New Median Barrier
2. New Half Barrier
3.
4.
5.
6.
7. New R/W Fence
8. New Bridge
9.
10. New Retaining Wall

NO.	REVISION	BY	DATE
3			
2			
1			

MARICOPA COUNTY
DEPARTMENT OF TRANSPORTATION
ENGINEERING DIVISION

NORTHERN PARKWAY
LOOP 303 to GRAND AVENUE
PROJECT NO. T195

PRELIMINARY NOT FOR CONSTRUCTION

DESIGNED	P T BACA/R HOOKEY	1/08
DRAWN	L WAGNER	1/08
CHECKED	R MILES	1/08

URS

SOUTHERN ALIGNMENT PAVING PLAN SHT
STA 530+00 TO STA 540+00

SHEET P209

TRACS NO. 0000 MA MMA SS593 01C

English

1/30/2008 $TIME$
P:\City_of_Glendale\NorthernDCR30\cadd\Plan_Sheets\Ultimate\south_align\TT108south_pl24.dgn

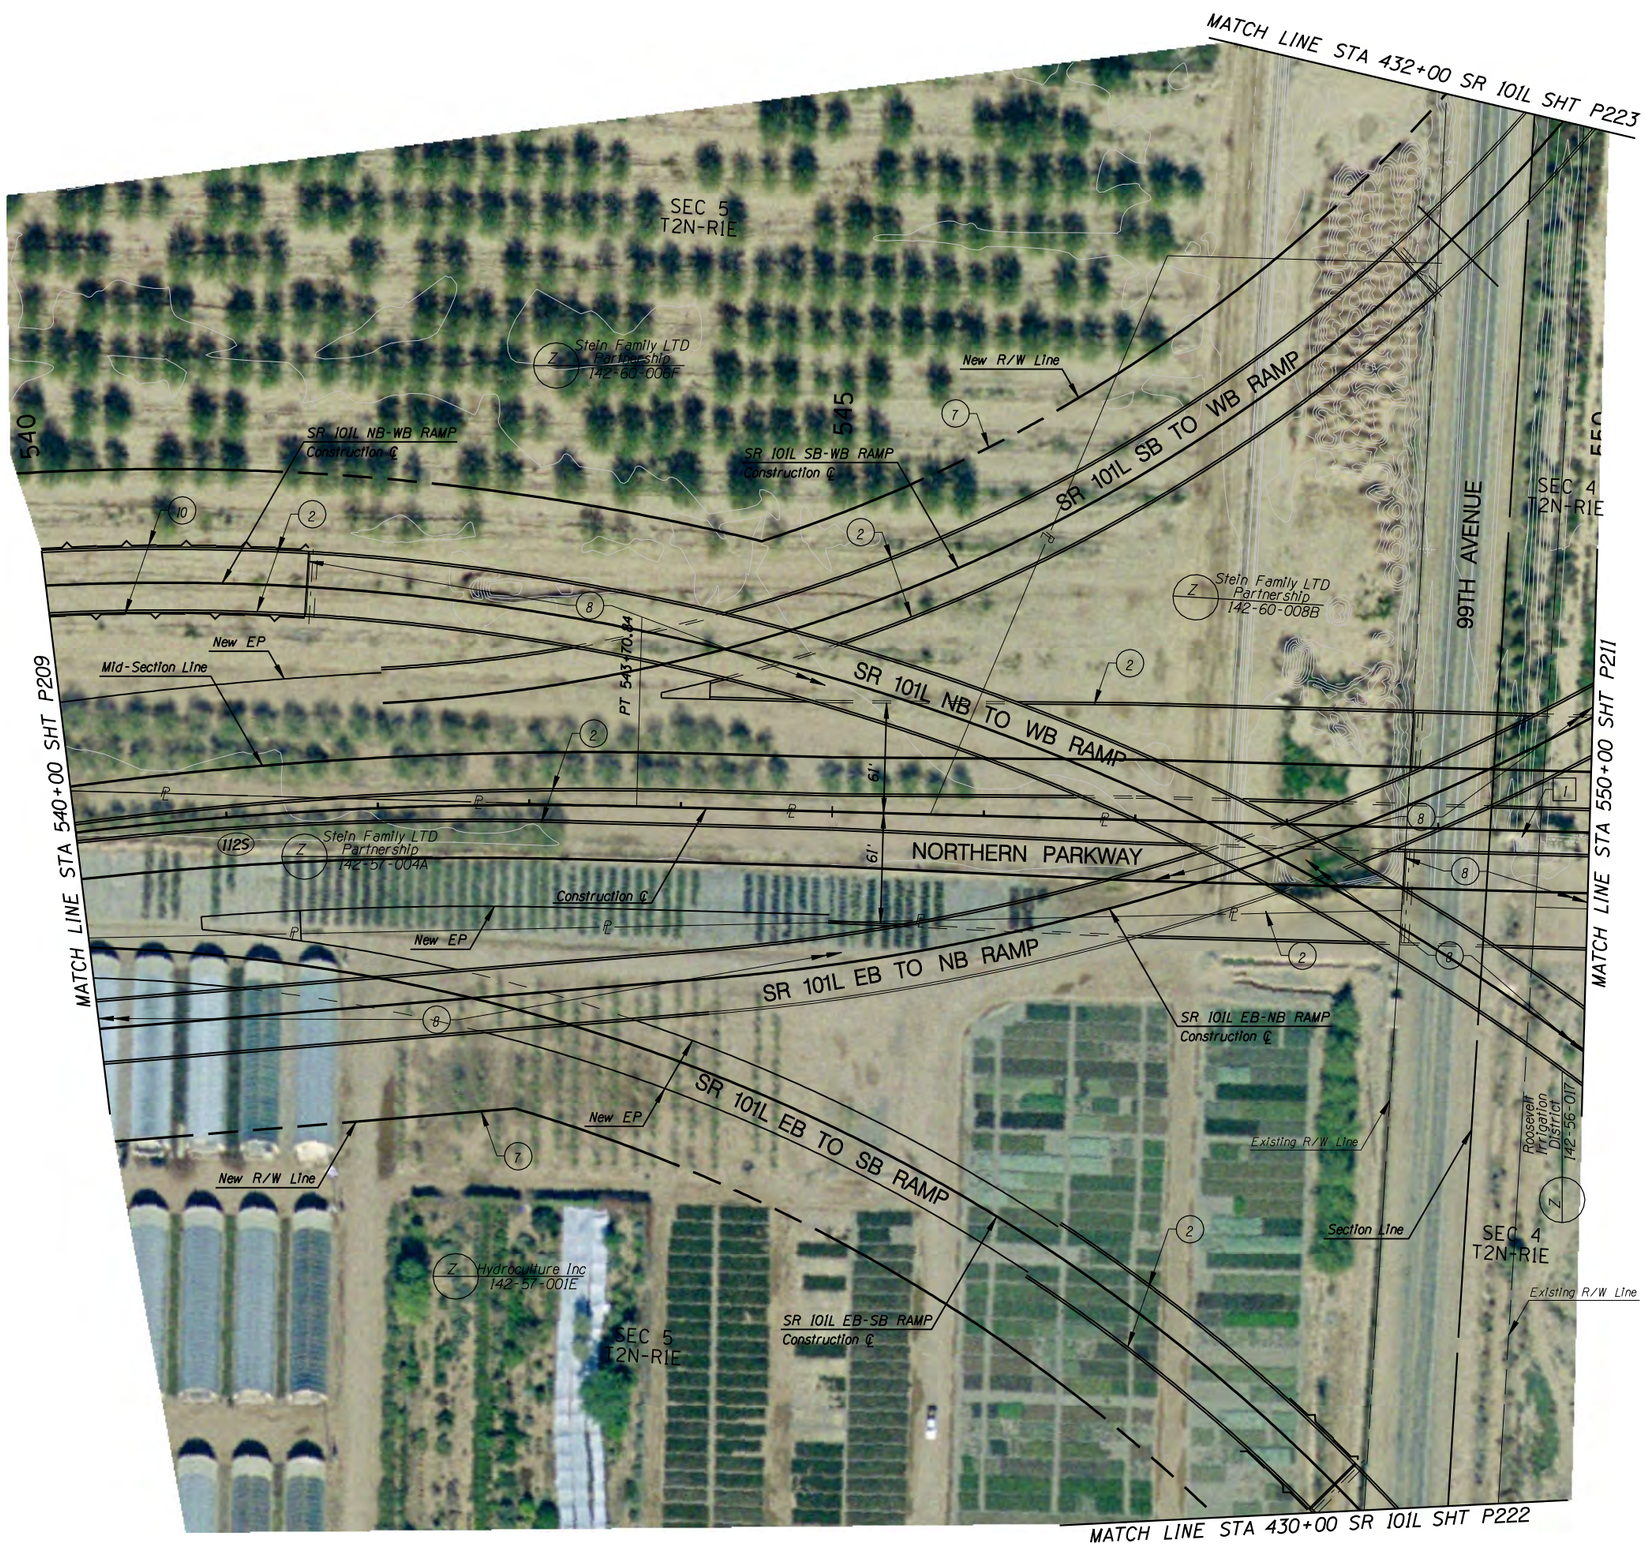

F.W.H.A. REGION	STATE	PROJECT NO.	SHEET NO.	TOTAL SHEETS	RECORD DRAWING
9	AZ.	T195	XX	XX	XXXXX

☐ **REMOVAL /RELOCATE** ☐

1 Relocate Irrigation Well

○ **CONSTRUCTION** ○

1
2 New Half Barrier
3
4
5
6
7 New R/W Fence
8 New Bridge
9
10 New Retaining Wall

NO.	REVISION	BY	DATE
3			
2			
1			

MARICOPA COUNTY
DEPARTMENT OF TRANSPORTATION
ENGINEERING DIVISION

NORTHERN PARKWAY
LOOP 303 to GRAND AVENUE
PROJECT NO. T195

PRELIMINARY
NOT FOR
CONSTRUCTION

DESIGNED	P T BACA/R HOOKEY	1/08
DRAWN	L WAGNER	1/08
CHECKED	R MILES	1/08

URS

SOUTHERN ALIGNMENT PAVING PLAN SHT
STA 540+00 TO STA 550+00

SHEET P210

TRACS NO. 0000 MA MMA SS593 01C

English

1/30/2008 $TIME$
P:\City_of_Glendale\NorthernDCR30\cadd\Plan_Sheets\Ultimate\south_align\TT108south_pl25.dgn

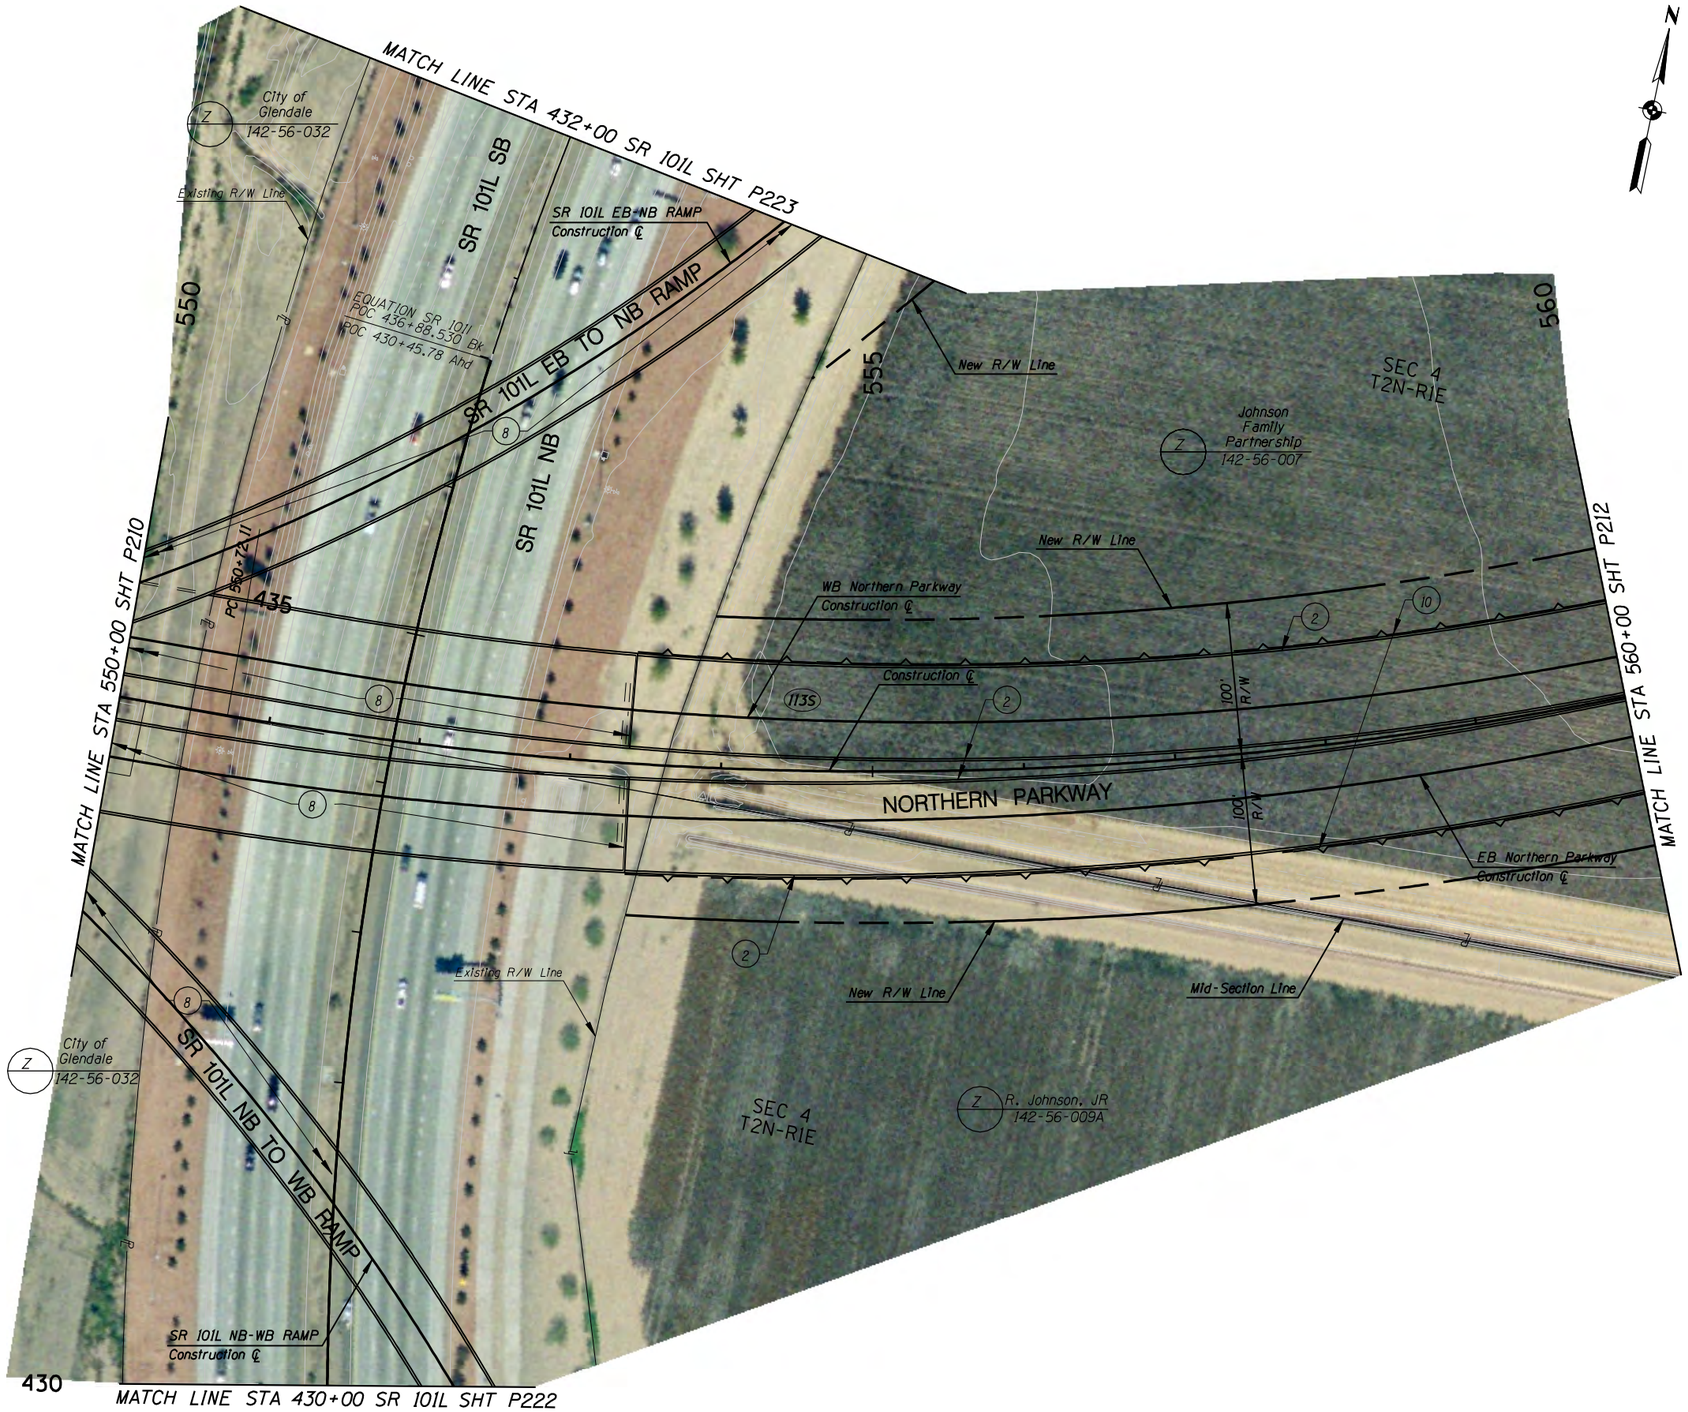

F.W.H.A. REGION	STATE	PROJECT NO.	SHEET NO.	TOTAL SHEETS	RECORD DRAWING
9	AZ.	T195	XX	XX	XXXXX

☐ **REMOVAL /RELOCATE** ☐

1

○ **CONSTRUCTION** ○

1
2 New Half Barrier
3
4
5
6
7
8 New Bridge
9
10 New retaining Wall

NO.	REVISION	BY	DATE
3			
2			
1			

MARICOPA COUNTY
DEPARTMENT OF TRANSPORTATION
ENGINEERING DIVISION

NORTHERN PARKWAY
LOOP 303 to GRAND AVENUE
PROJECT NO. T195

PRELIMINARY
NOT FOR
CONSTRUCTION

DESIGNED	P T BACA/R HOOKEY	1/08
DRAWN	L WAGNER	1/08
CHECKED	R MILES	1/08

URS

SOUTHERN ALIGNMENT PAVING PLAN SHT
STA 550+00 TO STA 560+00

SHEET P211

TRACS NO. 0000 MA MMA SS593 01C

English

1/30/2008 $TIME$
P:\City_of_Glendale\NorthernDCR30\cadd\Plan_Sheets\Ultimate\south_align\TT108south_p126.dgn

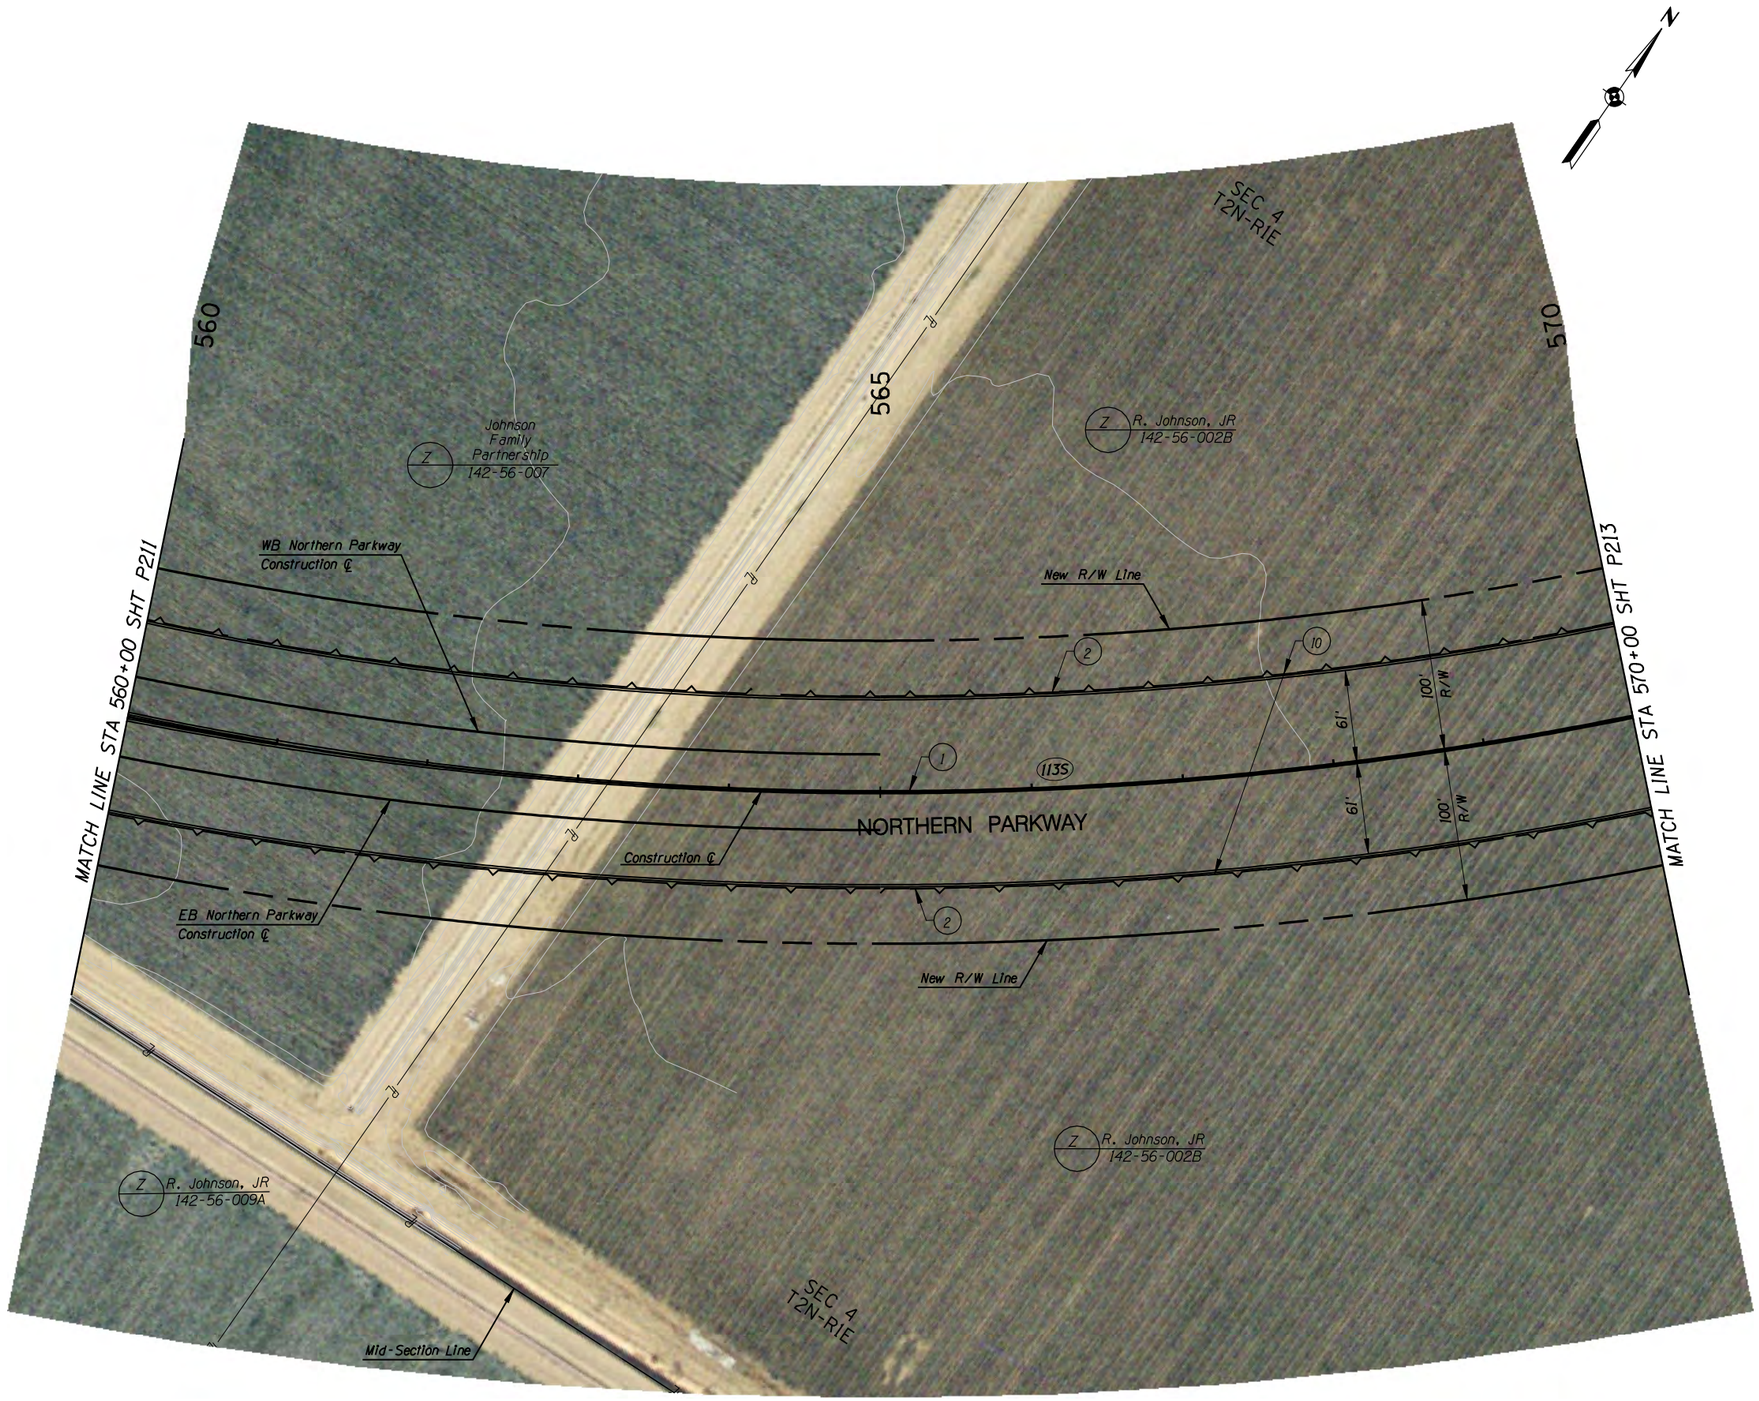

F.W.H.A. REGION	STATE	PROJECT NO.	SHEET NO.	TOTAL SHEETS	RECORD DRAWING
9	AZ.	T195	XX	XX	XXXXX

☐ **REMOVAL /RELOCATE** ☐

1

CONSTRUCTION

1. New Median Barrier
2. New Half Barrier
3.
4.
5.
6.
7.
8.
9.
10. New Retaining Wall

NO.	REVISION	BY	DATE
3			
2			
1			

MARICOPA COUNTY
DEPARTMENT OF TRANSPORTATION
ENGINEERING DIVISION

NORTHERN PARKWAY
LOOP 303 to GRAND AVENUE
PROJECT NO. T195

PRELIMINARY
NOT FOR
CONSTRUCTION

DESIGNED	P T BACA/R HOOKEY	1/08
DRAWN	L WAGNER	1/08
CHECKED	R MILES	1/08

URS

SOUTHERN ALIGNMENT PAVING PLAN SHT
STA 560+00 TO STA 570+00

SHEET P212

TRACS NO. 0000 MA MMA SS593 01C

English

1/30/2008 $TIME$
P:\City_of_Glendale\NorthernDCR30\cadd\Plan_Sheets\Ultimate\south_align\T108south_p127.dgn

F.W.H.A. REGION	STATE	PROJECT NO.	SHEET NO.	TOTAL SHEETS	RECORD DRAWING
9	AZ.	T195	XX	XX	XXXXX

☐ **REMOVAL /RELOCATE** ☐

1

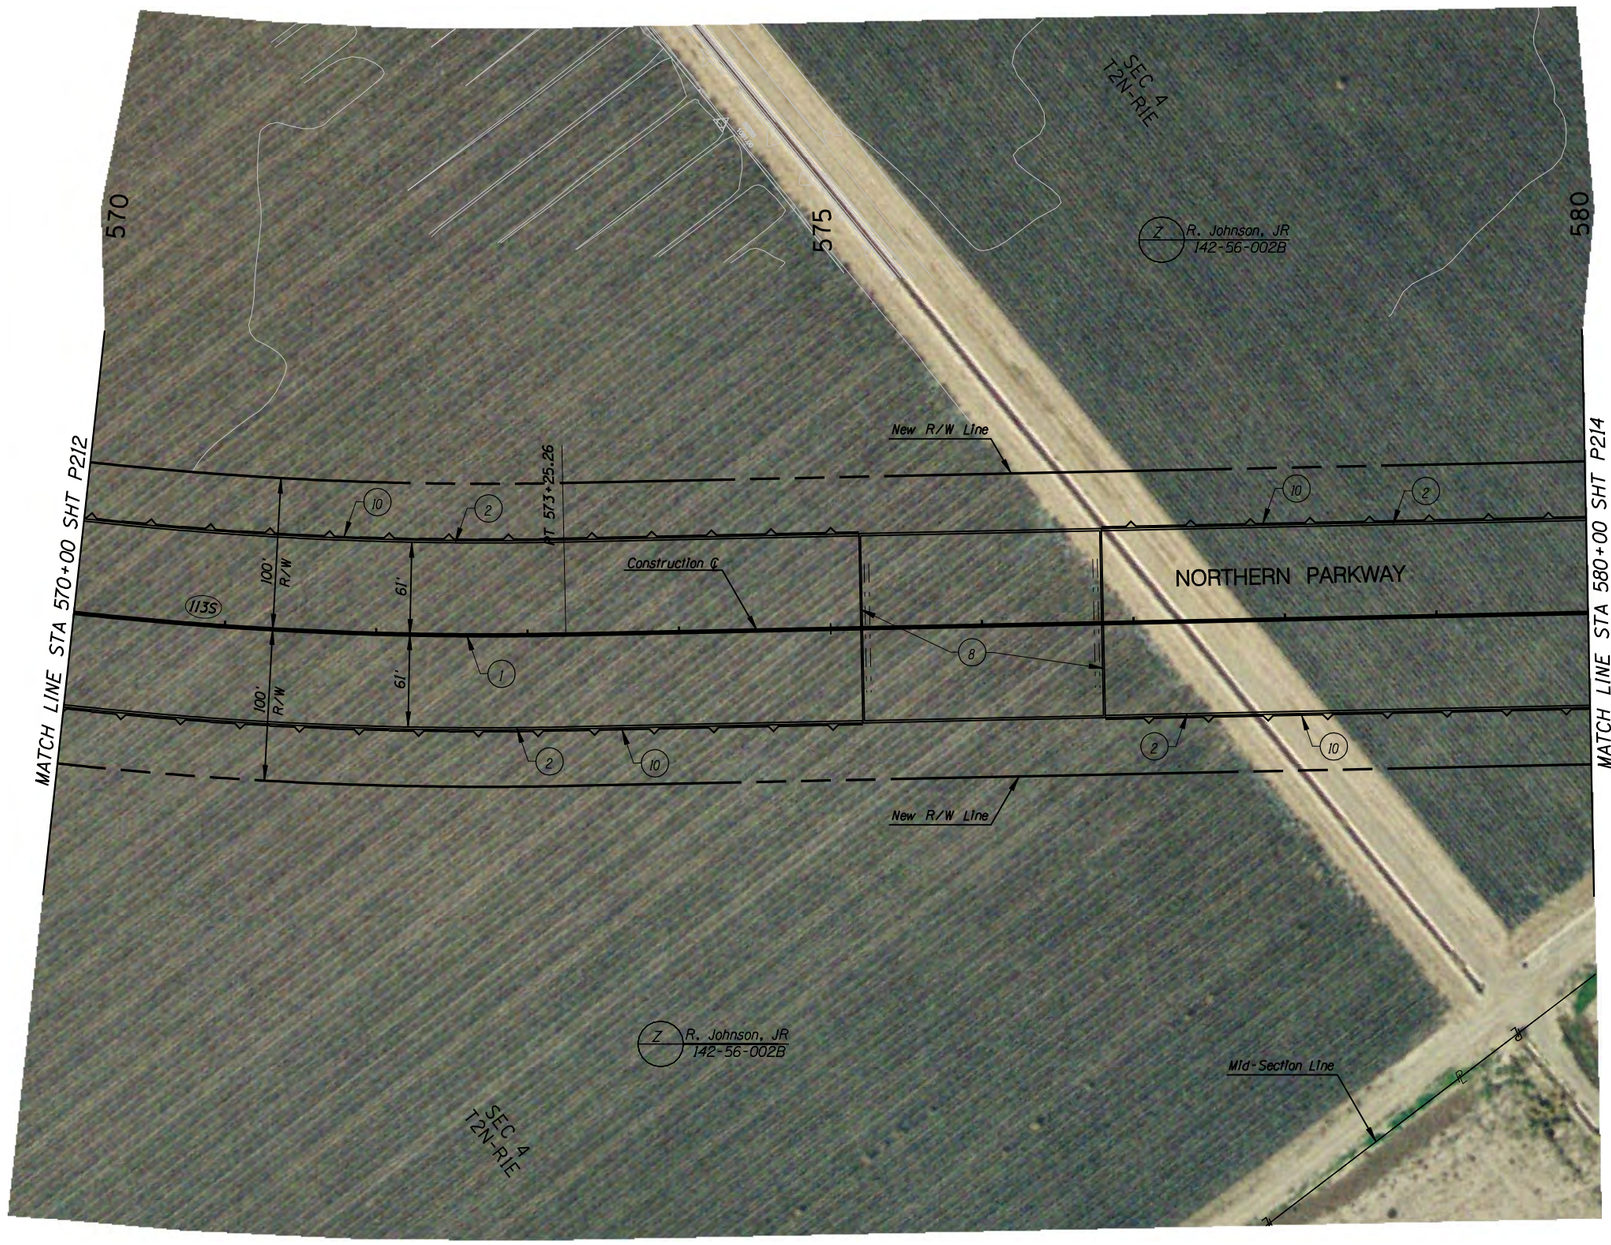

○ **CONSTRUCTION** ○

1. New Median Barrier
2. New Half Barrier
3.
4.
5.
6.
7.
8. New Bridge
9.
10. New Retaining Wall

NO.	REVISION	BY	DATE
3			
2			
1			

MARICOPA COUNTY
DEPARTMENT OF TRANSPORTATION
ENGINEERING DIVISION

NORTHERN PARKWAY
LOOP 303 to GRAND AVENUE
PROJECT NO. T195

PRELIMINARY
NOT FOR
CONSTRUCTION

DESIGNED	P T BACA/R HOOKEY	1/08
DRAWN	L WAGNER	1/08
CHECKED	R MILES	1/08

URS

SOUTHERN ALIGNMENT PAVING PLAN SHT
STA 570+00 TO STA 580+00

SHEET P213

TRACS NO. 0000 MA MMA SS593 OIC

English

1/30/2008 $TIME$
P:*City_of_Glendale*NorthernDCR30*cadd*Plan_Sheets*Ultimate*south_align*TT108south_pl28.dgn

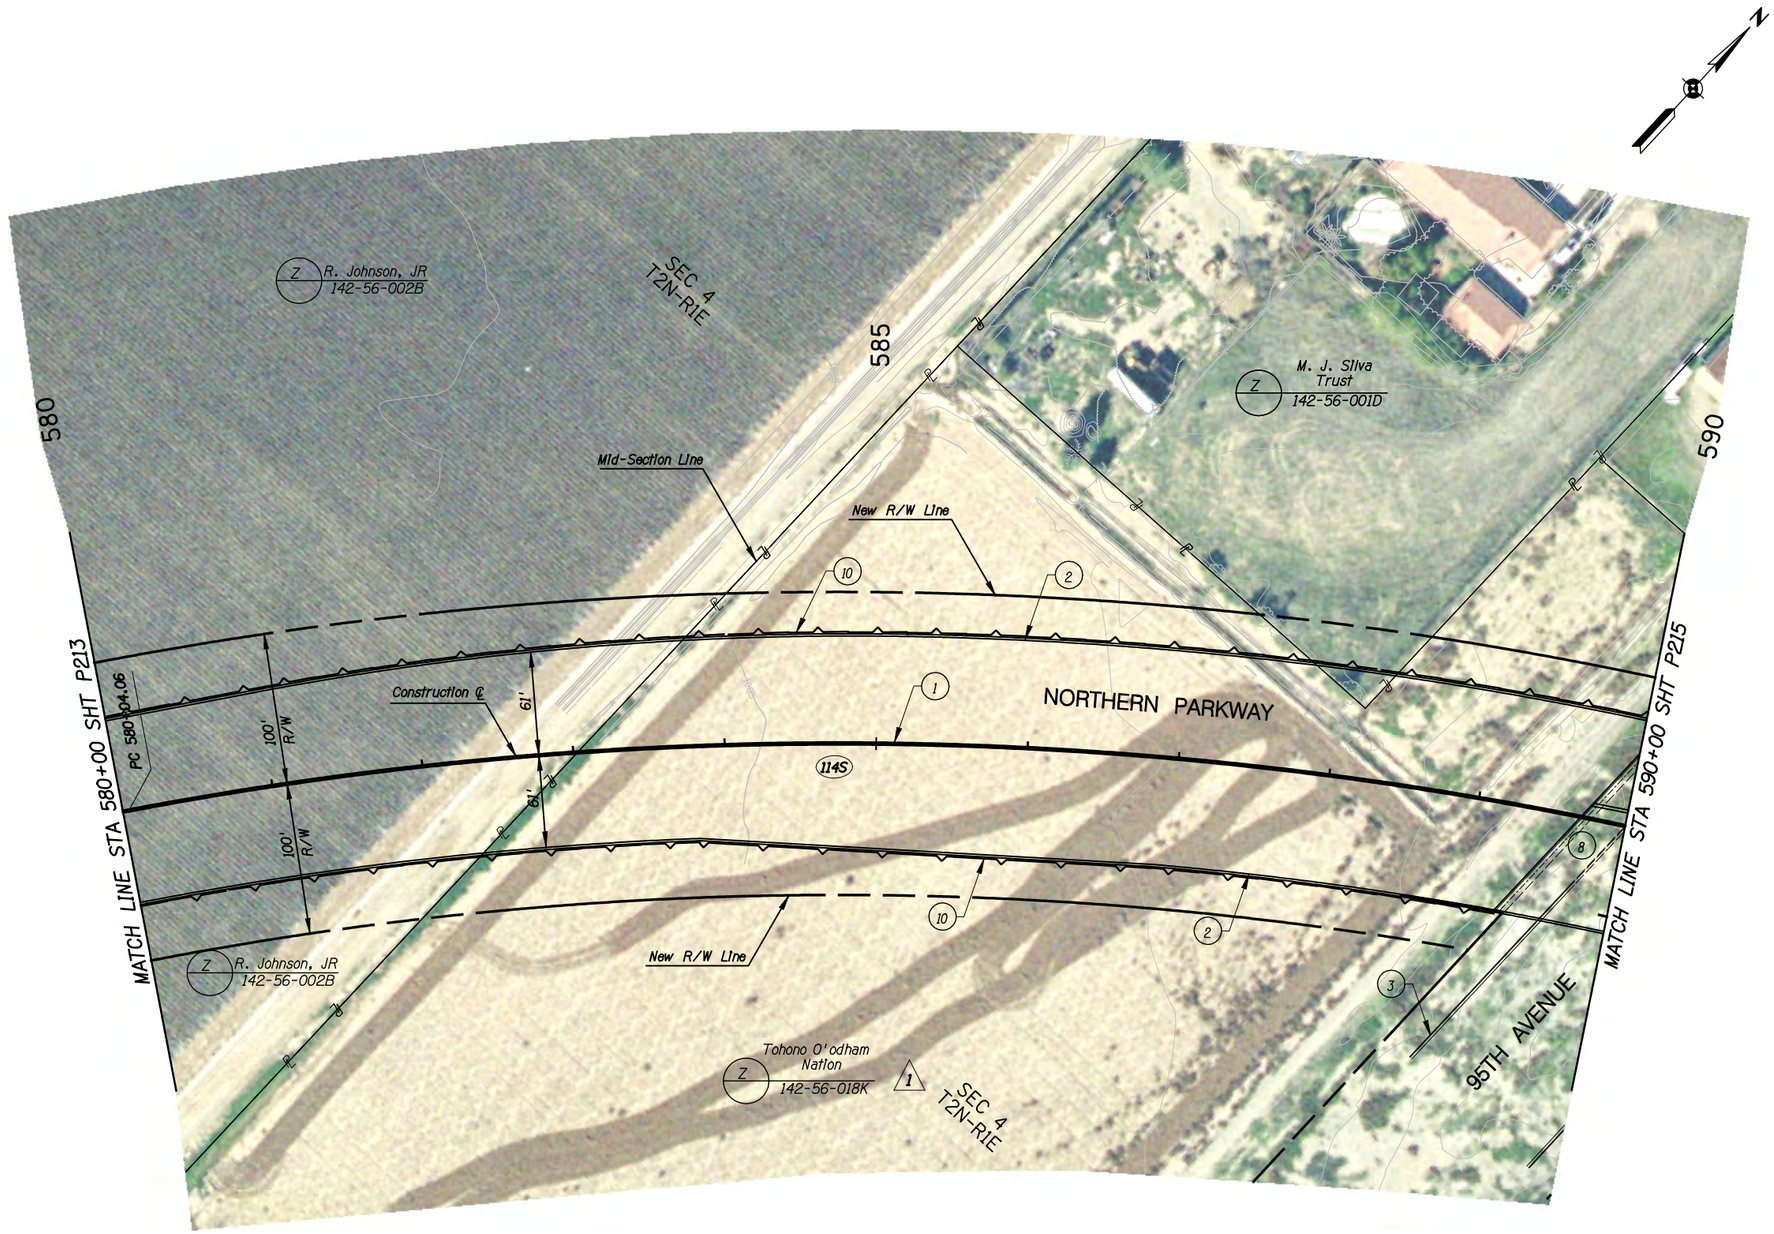

F.W.H.A. REGION	STATE	PROJECT NO.	SHEET NO.	TOTAL SHEETS	RECORD DRAWING
9	AZ.	T195	XX	XX	XXXXX

☐ **REMOVAL /RELOCATE** ☐

1

○ **CONSTRUCTION** ○

1. New Median Barrier
2. New Half Barrier
3. New Curb & Gutter
4.
5.
6.
7.
8. New Bridge
9.
10. New Retaining Wall

NO.	REVISION	BY	DATE
3			
2			
1	Property Change	RWM	4/26/10

MARICOPA COUNTY
DEPARTMENT OF TRANSPORTATION
ENGINEERING DIVISION

NORTHERN PARKWAY
LOOP 303 to GRAND AVENUE
PROJECT NO. T195

PRELIMINARY
NOT FOR
CONSTRUCTION

DESIGNED	P T BACA/R HOOKEY	1/08
DRAWN	L WAGNER	1/08
CHECKED	R MILES	1/08

URS

SOUTHERN ALIGNMENT PAVING PLAN SHT
STA 580+00 TO STA 590+00

SHEET P214

TRACS NO. 0000 MA MMA SS593 01C

English

McDot Pen Table2_2010.tbl
8/26/2010 $TIME$
P:\City_of_Glendale\NorthernDCR30\CADD\Plan_Sheets\Ultimate\south_align\TT108south_p129.dgn

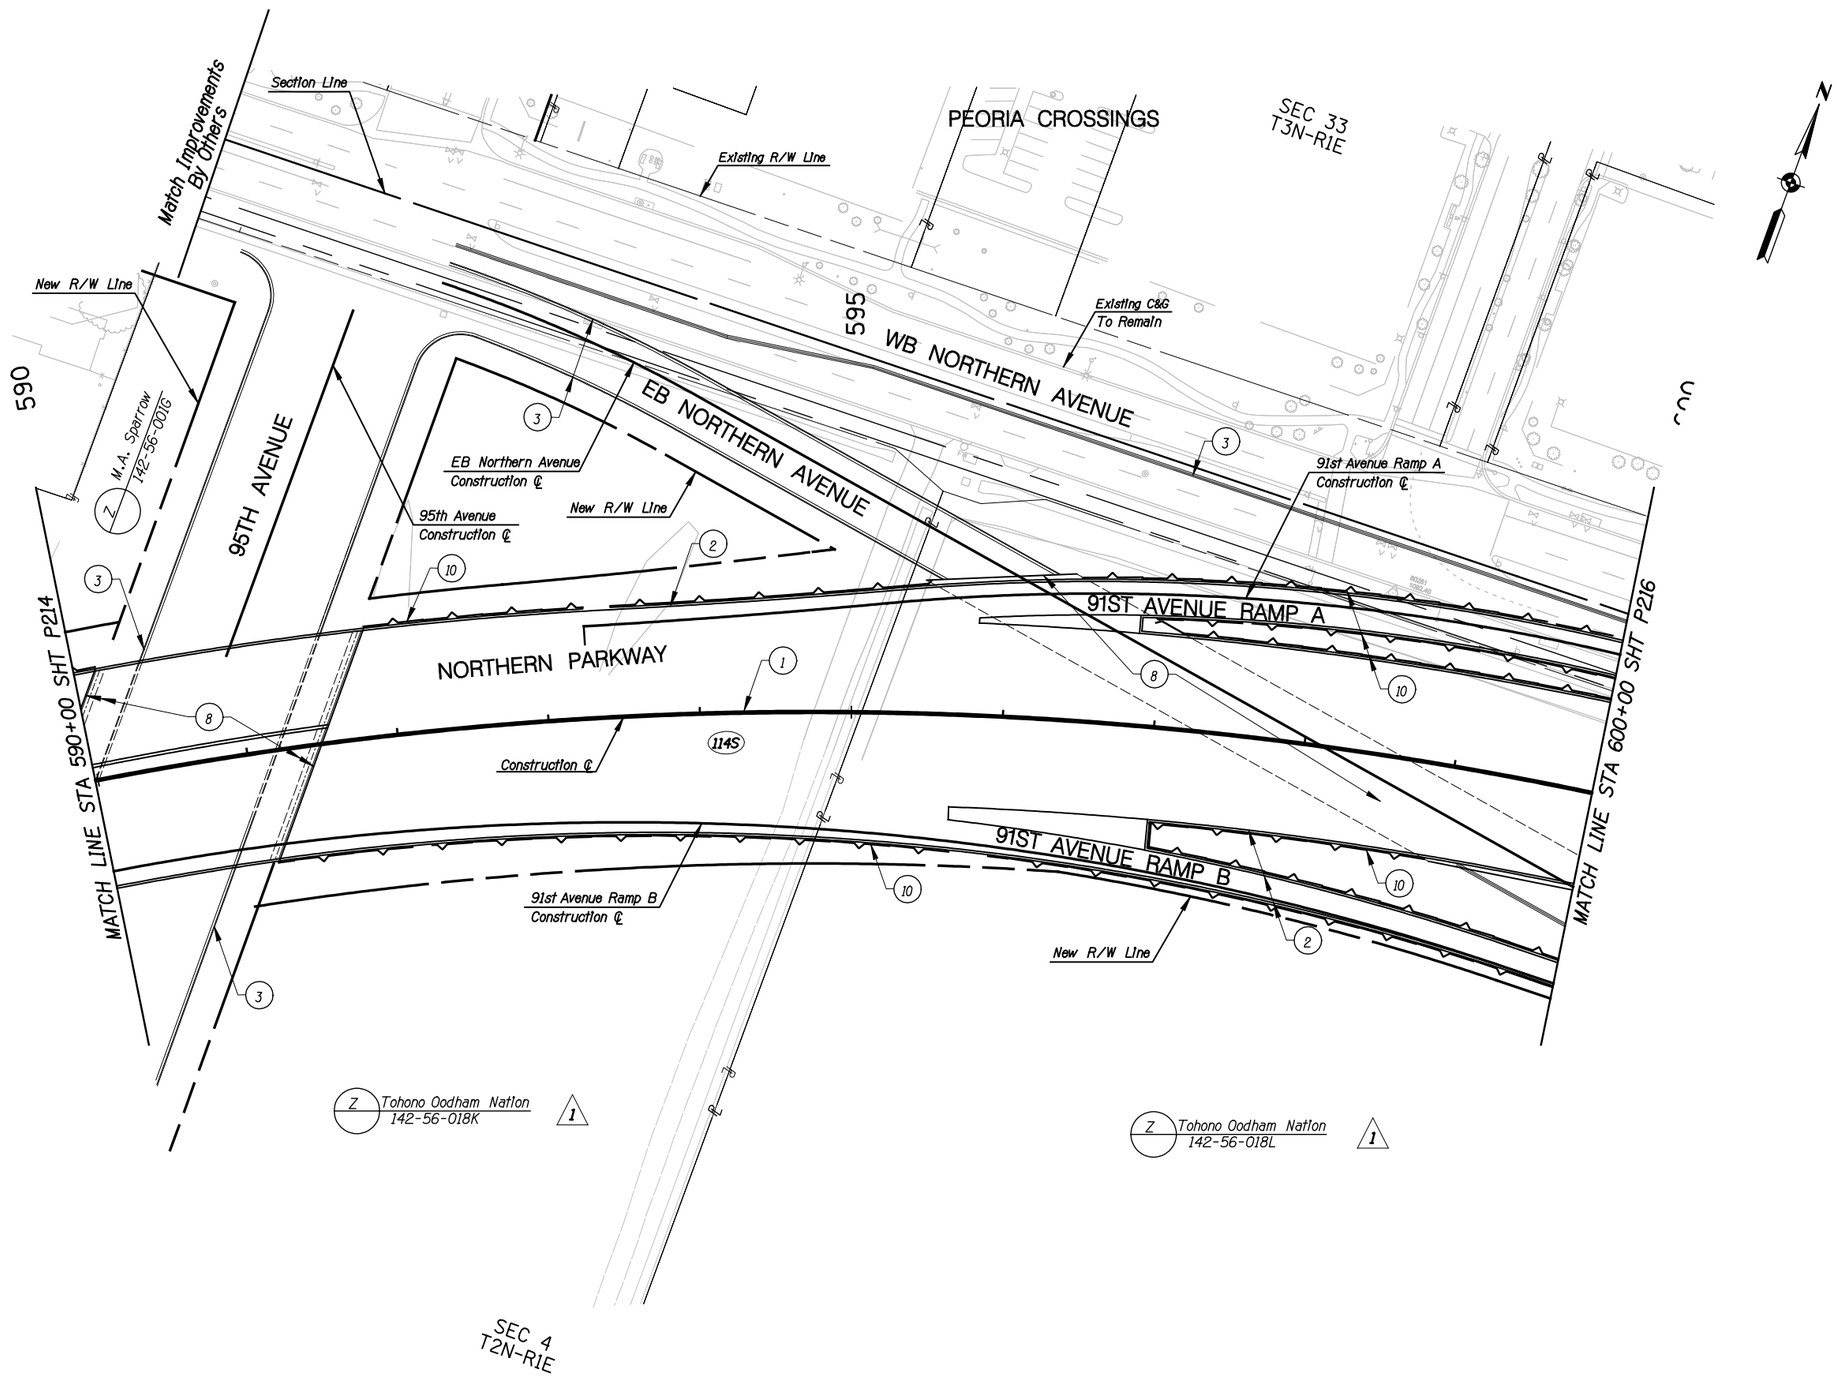

F.W.H.A. REGION	STATE	PROJECT NO.	SHEET NO.	TOTAL SHEETS	RECORD DRAWING
9	AZ.	T195	XX	XX	XXXXX

☐ **REMOVAL /RELOCATE** ☐

1

CONSTRUCTION

1. New Median Barrier
2. New Half Barrier
3. New Curb & Gutter
4.
5.
6.
7.
8. New Bridge
9.
10. New Retaining Wall

NO.	REVISION	BY	DATE
3			
2			
1	Property Change	RWM	4/26/10

MARICOPA COUNTY
DEPARTMENT OF TRANSPORTATION
ENGINEERING DIVISION

NORTHERN PARKWAY
LOOP 303 to GRAND AVENUE
PROJECT NO. T195

PRELIMINARY NOT FOR CONSTRUCTION

DESIGNED	P T BACA/R HOOKEY	7/08
DRAWN	L WAGNER	7/08
CHECKED	R MILES	7/08

URS

SOUTHERN ALIGNMENT PAVING PLAN SHT
STA 590+00 TO STA 600+00

SHEET P215

TRACS NO. 0000 MA MMA SS593 01C

English

McDot Pen Table2_2010.tbl
8/26/2010 $TIME$
P:*TRANSPORTATION*City_of_Glendale*23445409_Glendale_Onboard_Trans_Program\Task 3 - Northern Parkway*CADD*Plans*Alternative 3*TT108south_pl30.dgn

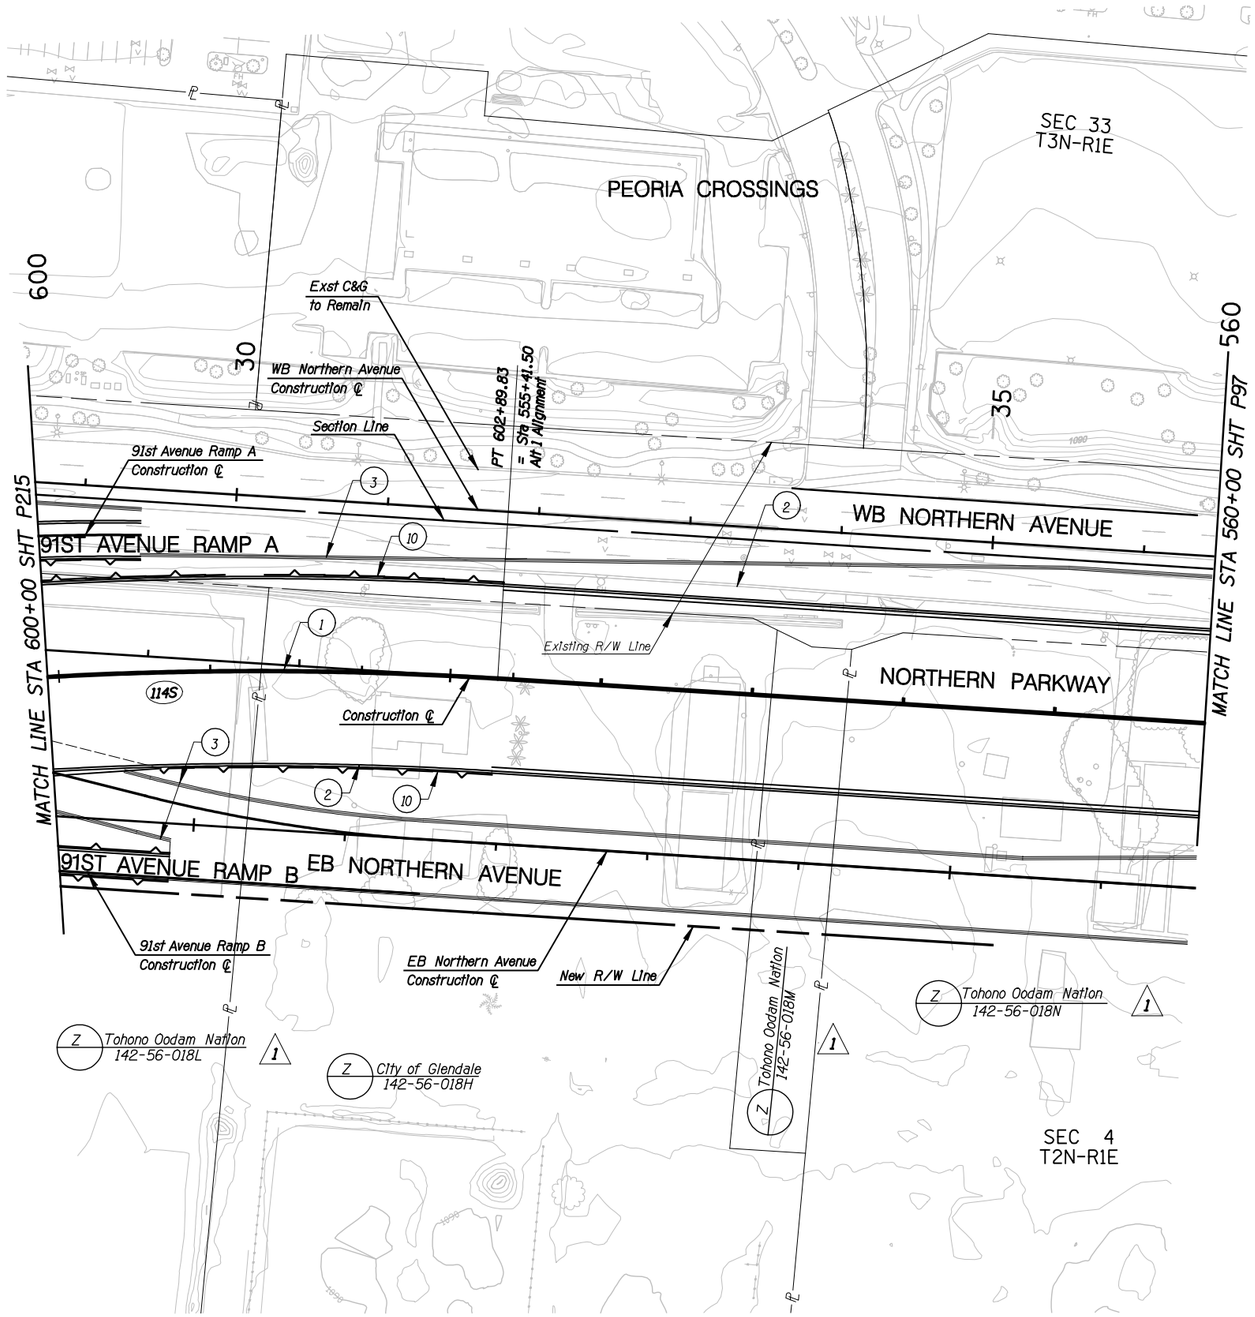

F.W.H.A. REGION	STATE	PROJECT NO.	SHEET NO.	TOTAL SHEETS	RECORD DRAWING
9	AZ.	T195	XX	XX	XXXXX

☐ **REMOVAL /RELOCATE** ☐

1

○ **CONSTRUCTION** ○

1. New Median Barrier
2. New Half Barrier
3. New Curb & Gutter
4.
5.
6.
7.
8.
9.
10. New Retaining Wall

NO.	REVISION	BY	DATE
4			
3			
2			
1	Property Change	RWM	4/26/10

MARICOPA COUNTY
DEPARTMENT OF TRANSPORTATION
ENGINEERING DIVISION

NORTHERN PARKWAY
LOOP 303 to GRAND AVENUE
PROJECT NO. T195

PRELIMINARY
NOT FOR
CONSTRUCTION

DESIGNED	P T BACA/R HOOKEY	7/08
DRAWN	L WAGNER	7/08
CHECKED	R MILES	7/08

URS

SOUTHERN ALIGNMENT PAVING PLAN SHT
STA 560+00 TO STA 600+00

SHEET P216

TRACS NO. 0000 MA MMA SS593 01C

English

McDot Pen Table2_2010.tbl
8/27/2010 $TIME$
P:\TRANSPORTATION\City_of_Glendale\23445409_Glendale_Onboard_Trans_Program\Task 3 - Northern Parkway\CADD\Plans\Alternative 3\TT108south_pl31.dgn

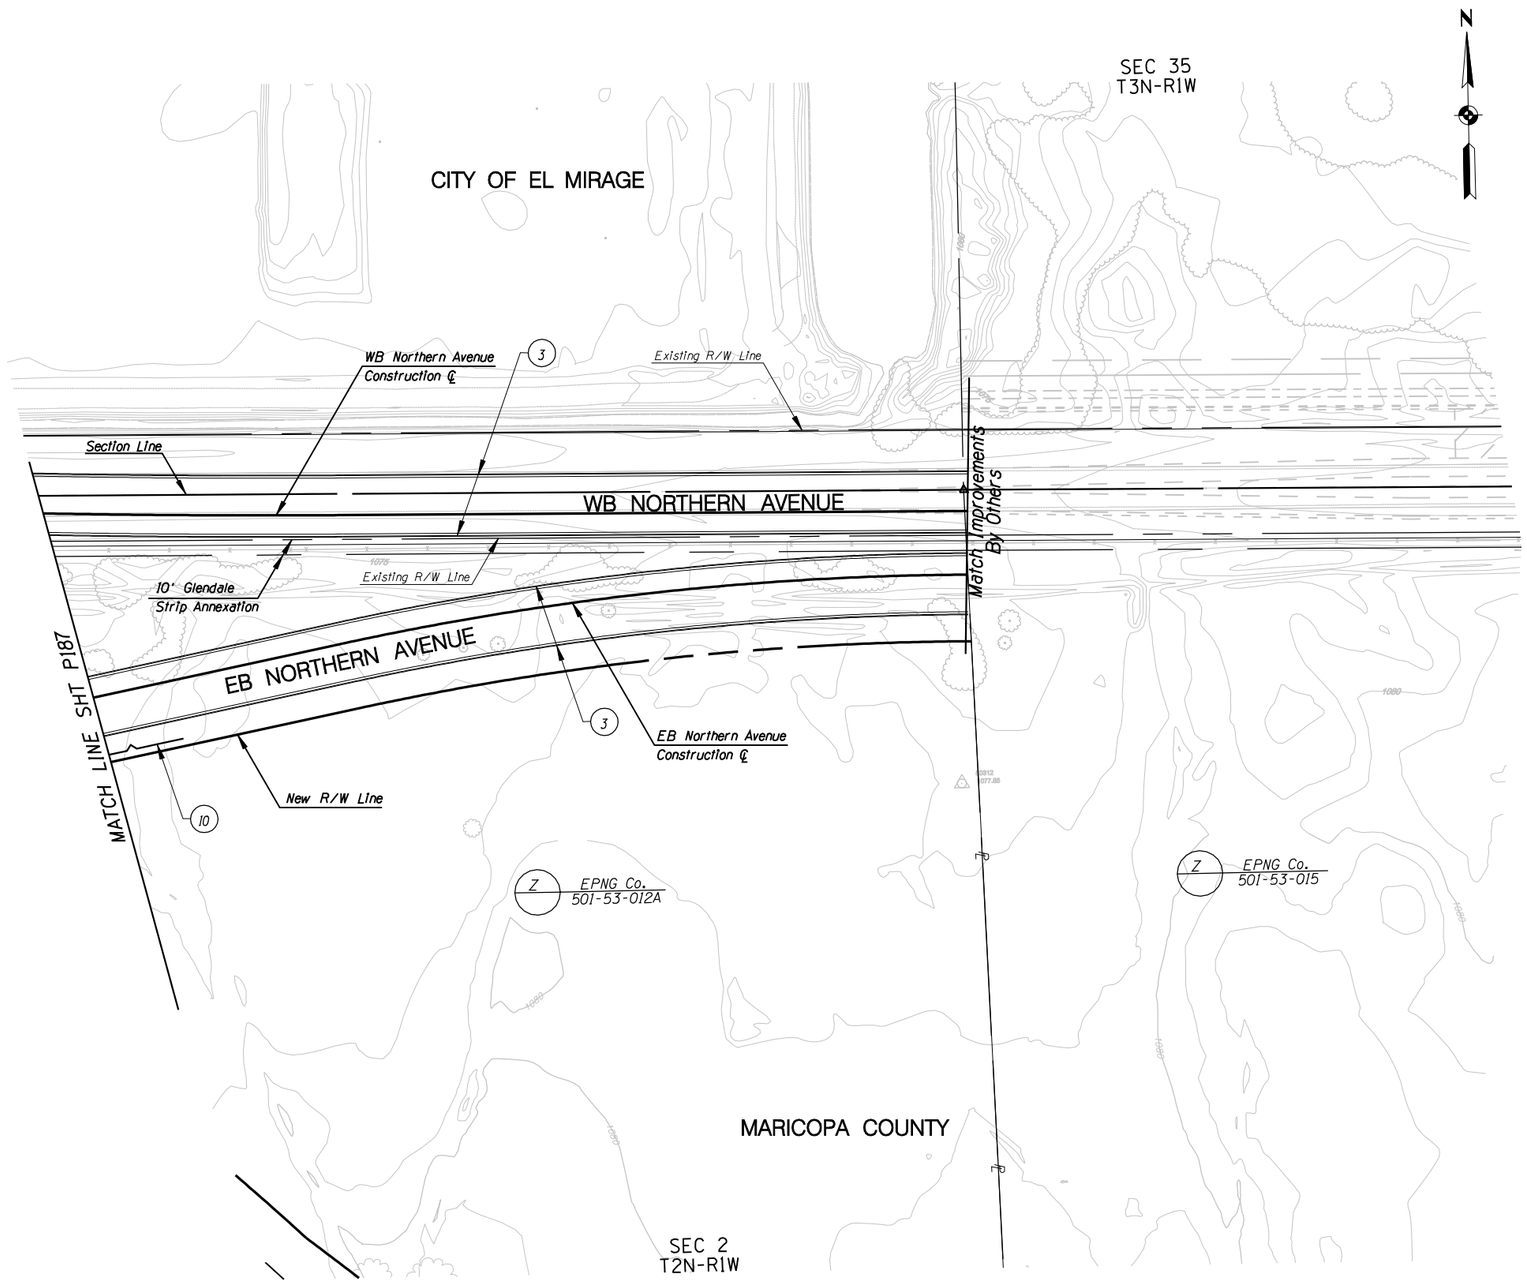

F.W.H.A. REGION	STATE	PROJECT NO.	SHEET NO.	TOTAL SHEETS	RECORD DRAWING
9	AZ.	T195	XX	XX	XXXXX

☐ **REMOVAL /RELOCATE** ☐

1

○ **CONSTRUCTION** ○

1
2
3 New Curb & Gutter
4
5
6
7
8
9
10 New Retaining Wall

NO.	REVISION	BY	DATE
3			
2			
1			

MARICOPA COUNTY
DEPARTMENT OF TRANSPORTATION
ENGINEERING DIVISION

NORTHERN PARKWAY
LOOP 303 to GRAND AVENUE
PROJECT NO. T195

PRELIMINARY
NOT FOR
CONSTRUCTION

DESIGNED	P T BACA/R HOOKEY	1/08
DRAWN	L WAGNER	1/08
CHECKED	R MILES	1/08

URS

SOUTHERN ALIGNMENT PAVING PLAN SHT
STA XXX+XX TO STA XXX+XX

SHEET P217

TRACS NO. 0000 MA MMA SS593 01C

English

1/30/2008 $TIME$
P:\City_of_Glendale\NorthernDCR30\cadd\Plan_Sheets\Ultimate\south_align\TT108south_pl33.dgn

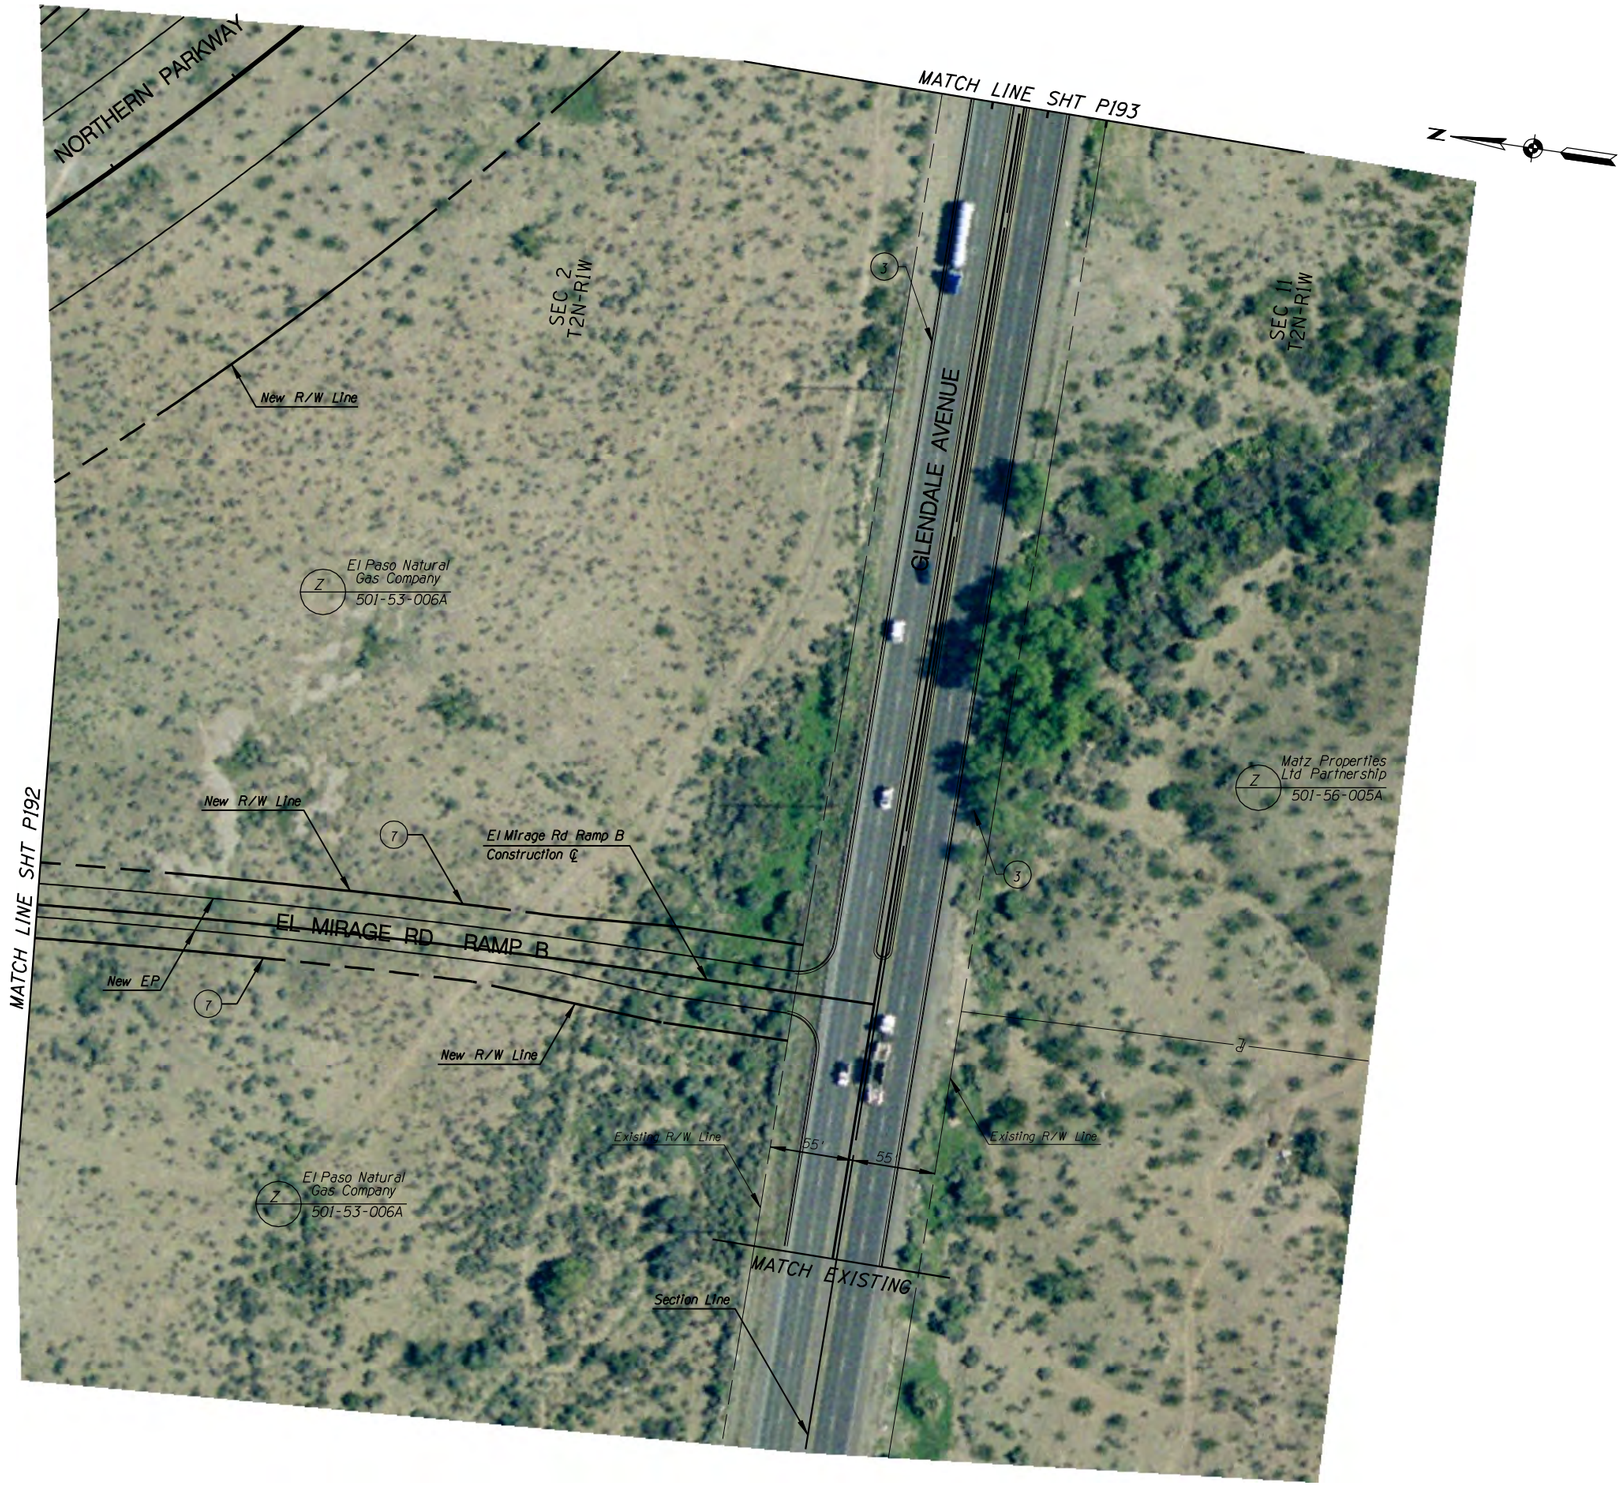

F.W.H.A. REGION	STATE	PROJECT NO.	SHEET NO.	TOTAL SHEETS	RECORD DRAWING
9	AZ.	T195	XX	XX	XXXXX

☐ **REMOVAL /RELOCATE** ☐

1

○ **CONSTRUCTION** ○

1
2
3 New Curb & Gutter
4
5
6
7 New R/W Fence
8
9
10

NO.	REVISION	BY	DATE
3			
2			
1			

MARICOPA COUNTY
DEPARTMENT OF TRANSPORTATION
ENGINEERING DIVISION

NORTHERN PARKWAY
LOOP 303 to GRAND AVENUE
PROJECT NO. T195

PRELIMINARY
NOT FOR
CONSTRUCTION

DESIGNED	P T BACA/R HOOKEY	1/08
DRAWN	L WAGNER	1/08
CHECKED	R MILES	1/08

URS

SOUTHERN ALIGNMENT PAVING PLAN SHT
STA XXX+XX TO STA XXX+XX

SHEET
P218

TRACS NO. 0000 MA MMA SS593 OIC

English

1/30/2008 $TIME$
P:\City_of_Glendale\NorthernDCR30\cadd\Plan_Sheets\Ultimate\south_align\TT108south_pl34.dgn

F.W.H.A. REGION	STATE	PROJECT NO.	SHEET NO.	TOTAL SHEETS	RECORD DRAWING
9	AZ.	T195	XX	XX	XXXXX

☐ **REMOVAL /RELOCATE** ☐

1

○ **CONSTRUCTION** ○

1
2
3 New Curb & Gutter

NO.	REVISION	BY	DATE
3			
2			
1			

MARICOPA COUNTY
DEPARTMENT OF TRANSPORTATION
ENGINEERING DIVISION

NORTHERN PARKWAY
LOOP 303 to GRAND AVENUE
PROJECT NO. T195

PRELIMINARY
NOT FOR
CONSTRUCTION

DESIGNED	P T BACA/R HOOKEY	1/08
DRAWN	L WAGNER	1/08
CHECKED	R MILES	1/08

URS

SOUTHERN ALIGNMENT PAVING PLAN SHT
STA XXX+XX TO STA XXX+XX

SHEET
P219

TRACS NO. 0000 MA MMA SS593 OIC

English

1/30/2008 $TIME$
P:*City_of_Glendale*NorthernDCR30*cadd*Plan_Sheets*Ultimate*south_align*TT108south_p135.dgn

F.W.H.A. REGION	STATE	PROJECT NO.	SHEET NO.	TOTAL SHEETS	RECORD DRAWING
9	AZ.	T195	XX	XX	XXXXX

☐ **REMOVAL /RELOCATE** ☐

1

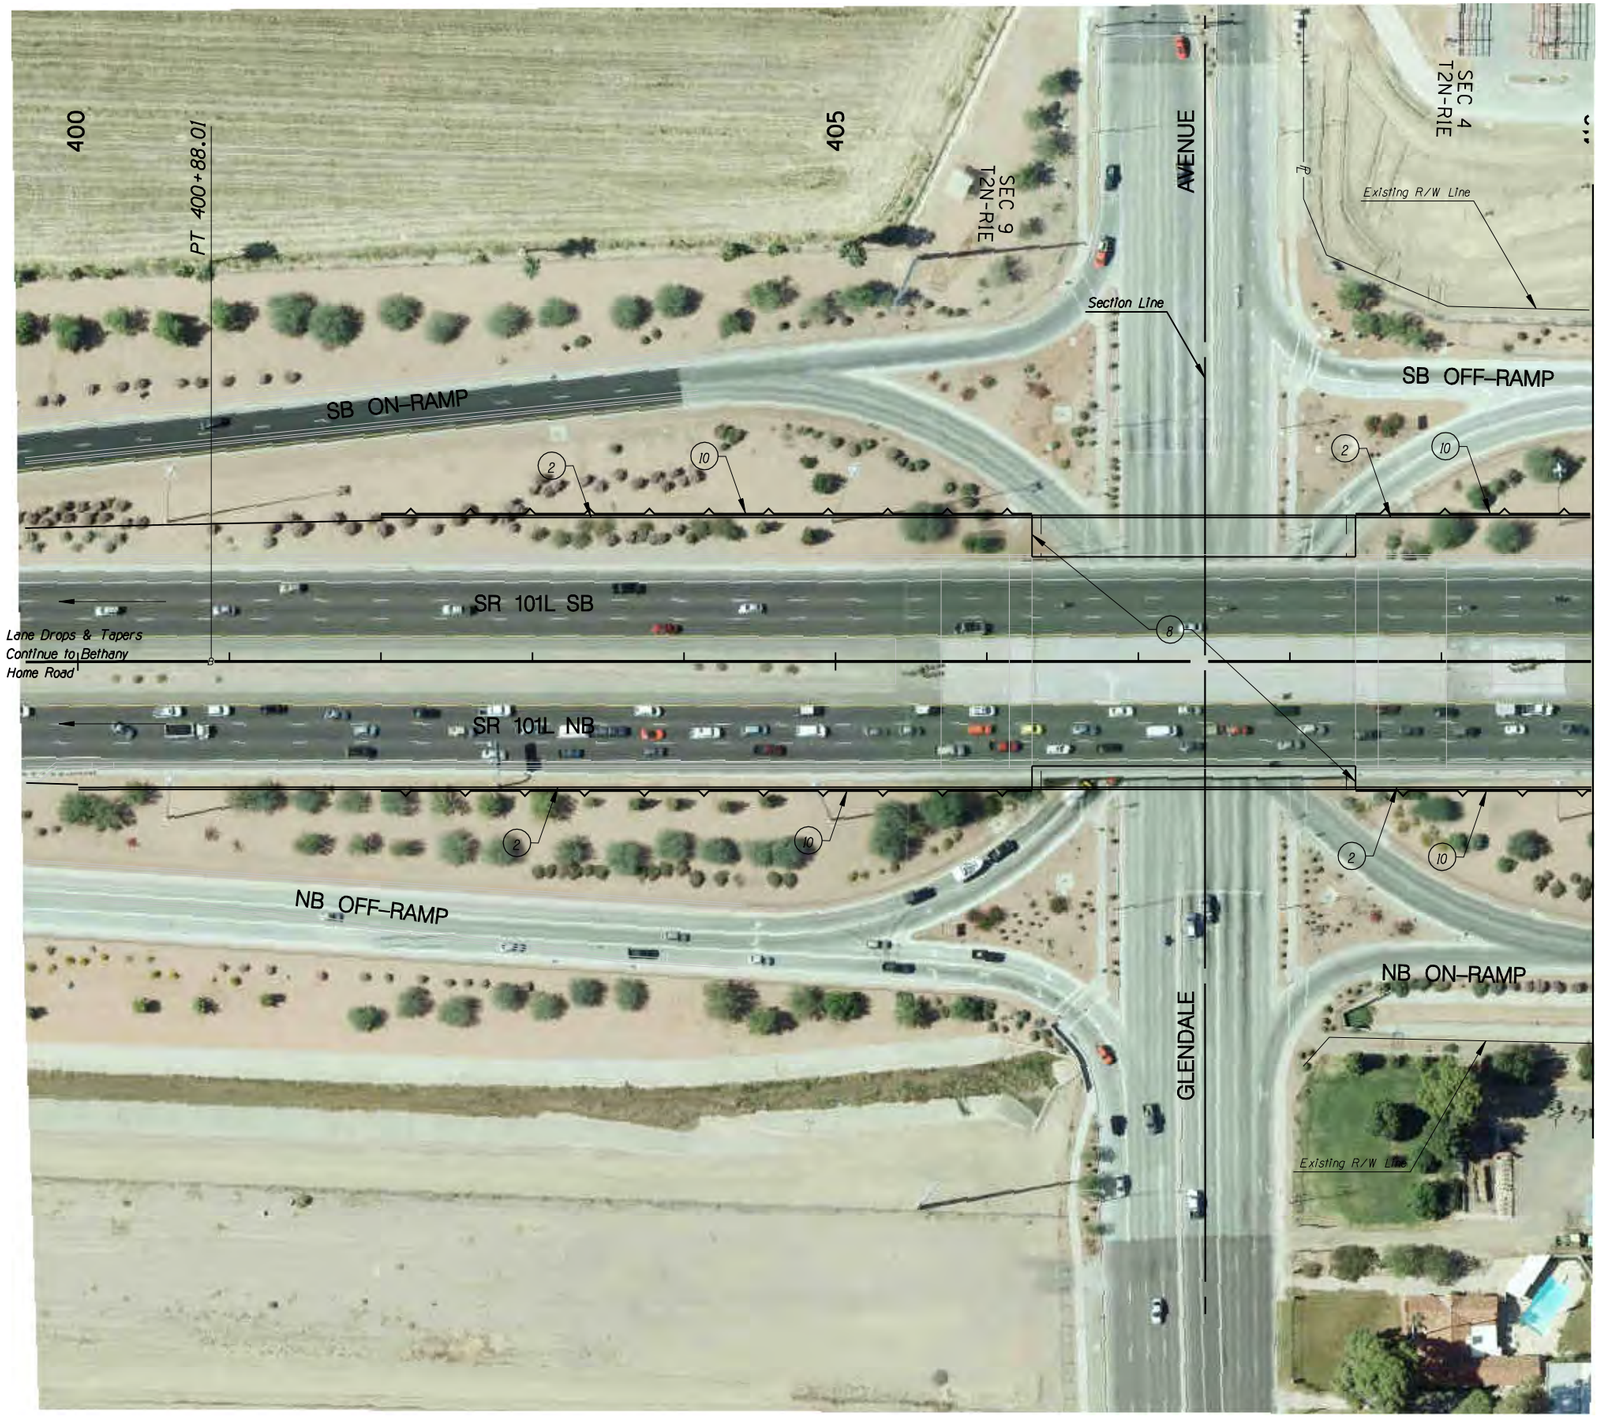

○ **CONSTRUCTION** ○

1
2 New Half Barrier
3
4
5
6
7
8 New Bridge Widening
9
10 New Retaining Wall

NO.	REVISION	BY	DATE
3			
2			
1			

MARICOPA COUNTY
DEPARTMENT OF TRANSPORTATION
ENGINEERING DIVISION

NORTHERN PARKWAY
LOOP 303 to GRAND AVENUE
PROJECT NO. T195

PRELIMINARY
NOT FOR
CONSTRUCTION

DESIGNED	P T BACA/R HOOKEY	7/08
DRAWN	L WAGNER	7/08
CHECKED	R MILES	7/08

URS

SOUTHERN ALIGNMENT PAVING PLAN SHT
STA 401+00 TO STA 410+00

SHEET P220

TRACS NO. 0000 MA MMA SS593 OIC

English

5/28/2009 $TIME$
P:*TRANSPORTATION*City_of_Glendale*23445409_Glendale_Onboard_Trans_Program*Task 3 - Northern Parkway*CADD*Plans*Alternative 3*TT108south_pl38.dgn

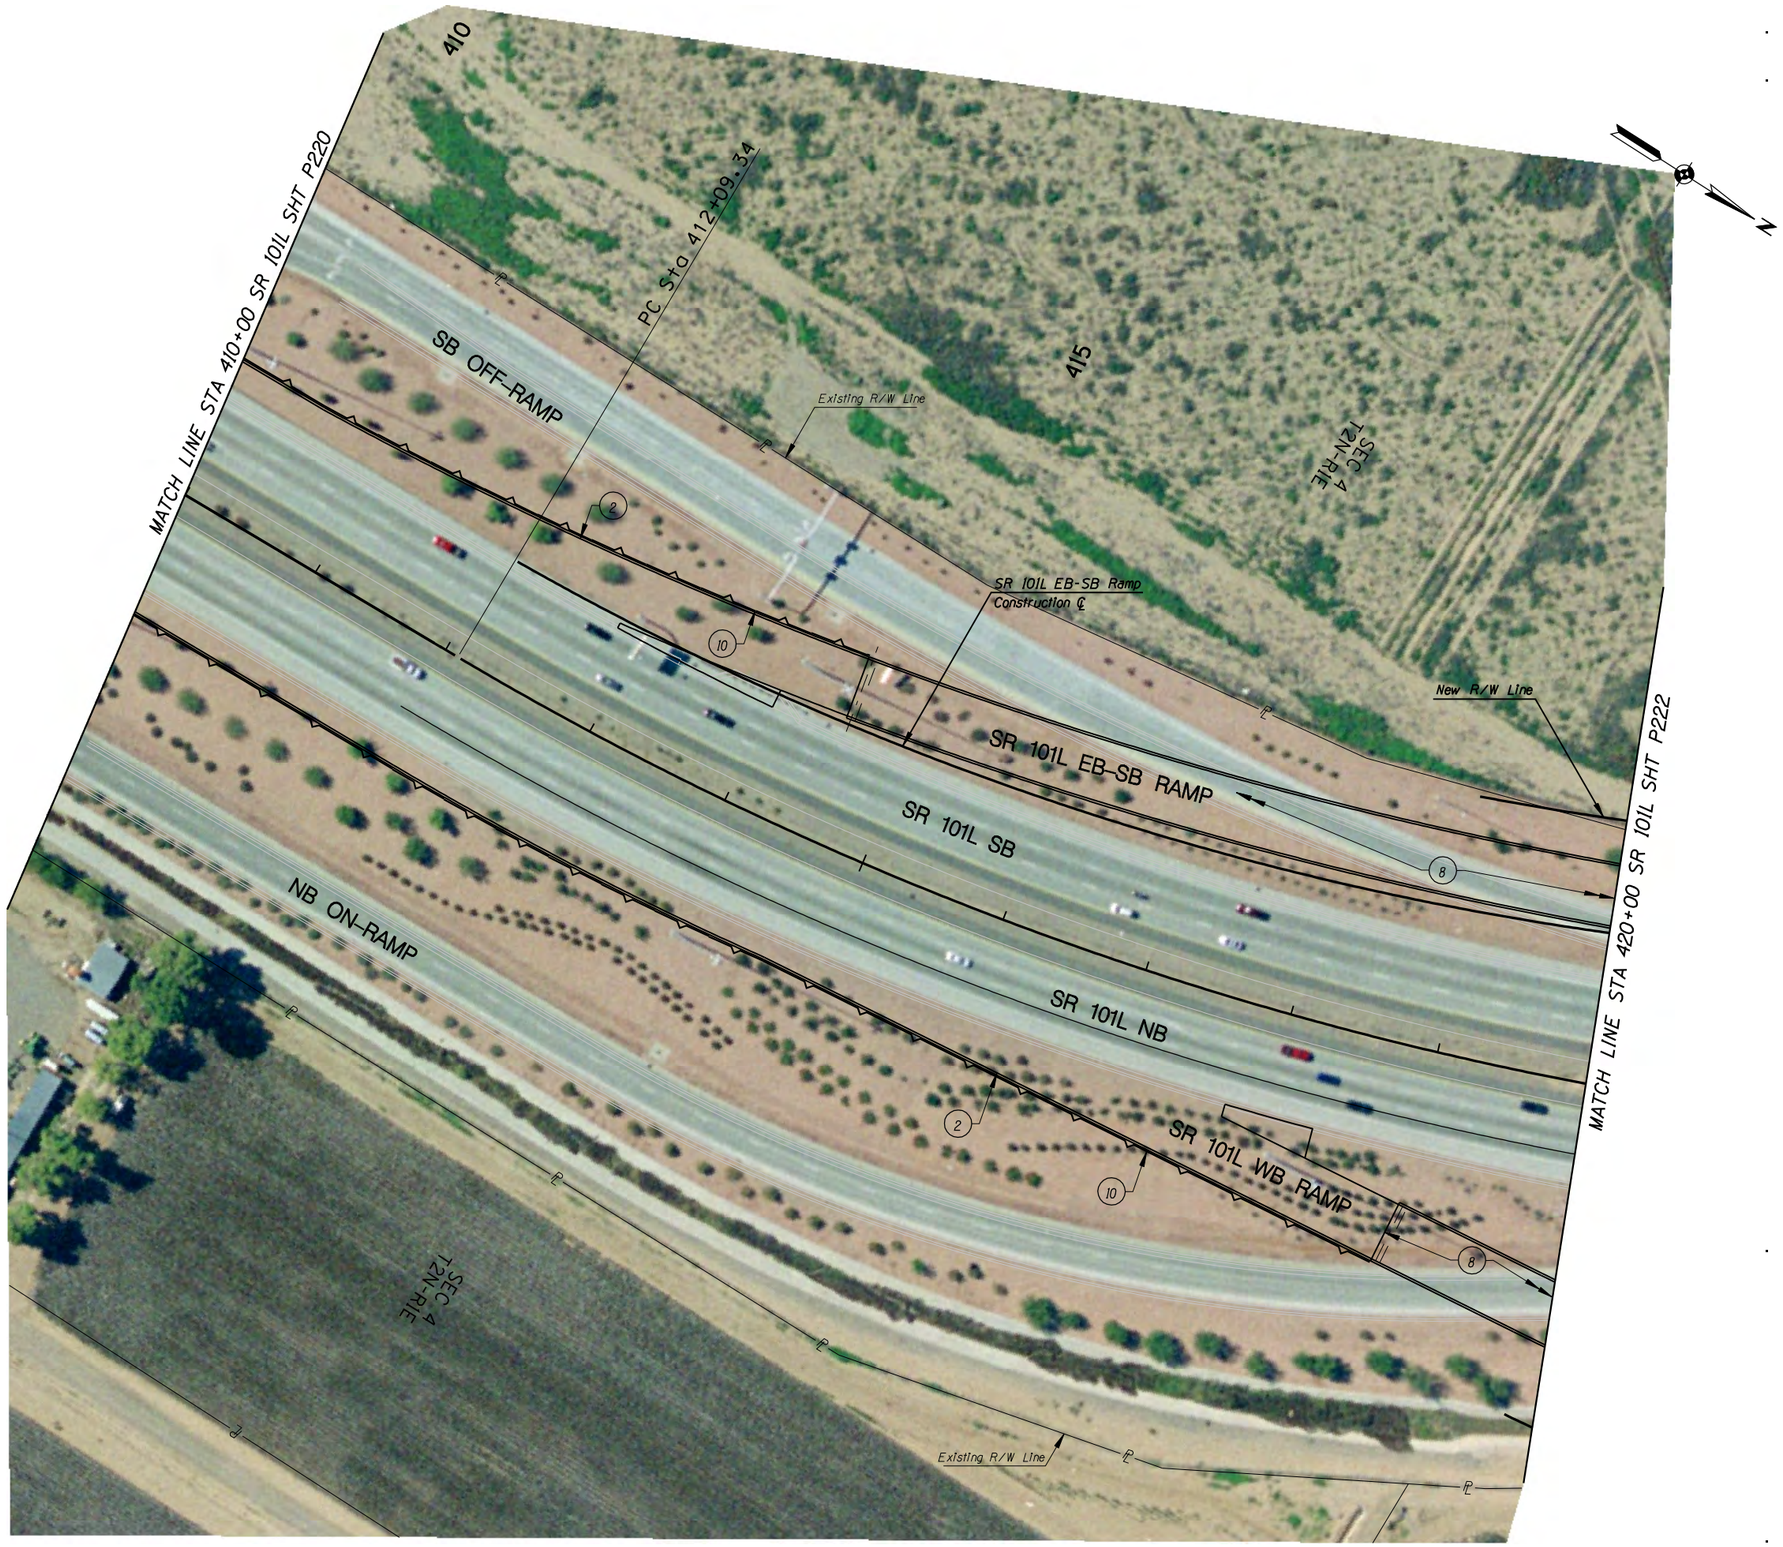

F.W.H.A. REGION	STATE	PROJECT NO.	SHEET NO.	TOTAL SHEETS	RECORD DRAWING
9	AZ.	T195	XX	XX	XXXXX

☐ **REMOVAL /RELOCATE** ☐

1

○ **CONSTRUCTION** ○

1
2 New Half Barrier
3
4
5
6
7
8 New Bridge
9
10 New Retaining Wall

NO.	REVISION	BY	DATE
3			
2			
1			

MARICOPA COUNTY
DEPARTMENT OF TRANSPORTATION
ENGINEERING DIVISION

NORTHERN PARKWAY
LOOP 303 to GRAND AVENUE
PROJECT NO. T195

PRELIMINARY
NOT FOR
CONSTRUCTION

DESIGNED	P T BACA/R HOOKEY	1/08
DRAWN	L WAGNER	1/08
CHECKED	R MILES	1/08

URS

SOUTHERN ALIGNMENT PAVING PLAN SHT
STA 410+00 TO STA 420+00

SHEET P221

TRACS NO. 0000 MA MMA SS593 OIC

English

1/30/2008 $TIME$
P:*City_of_Glendale*NorthernDCR30*cadd*Plan_Sheets*Ultimate*south_align*T108south_pl37.dgn

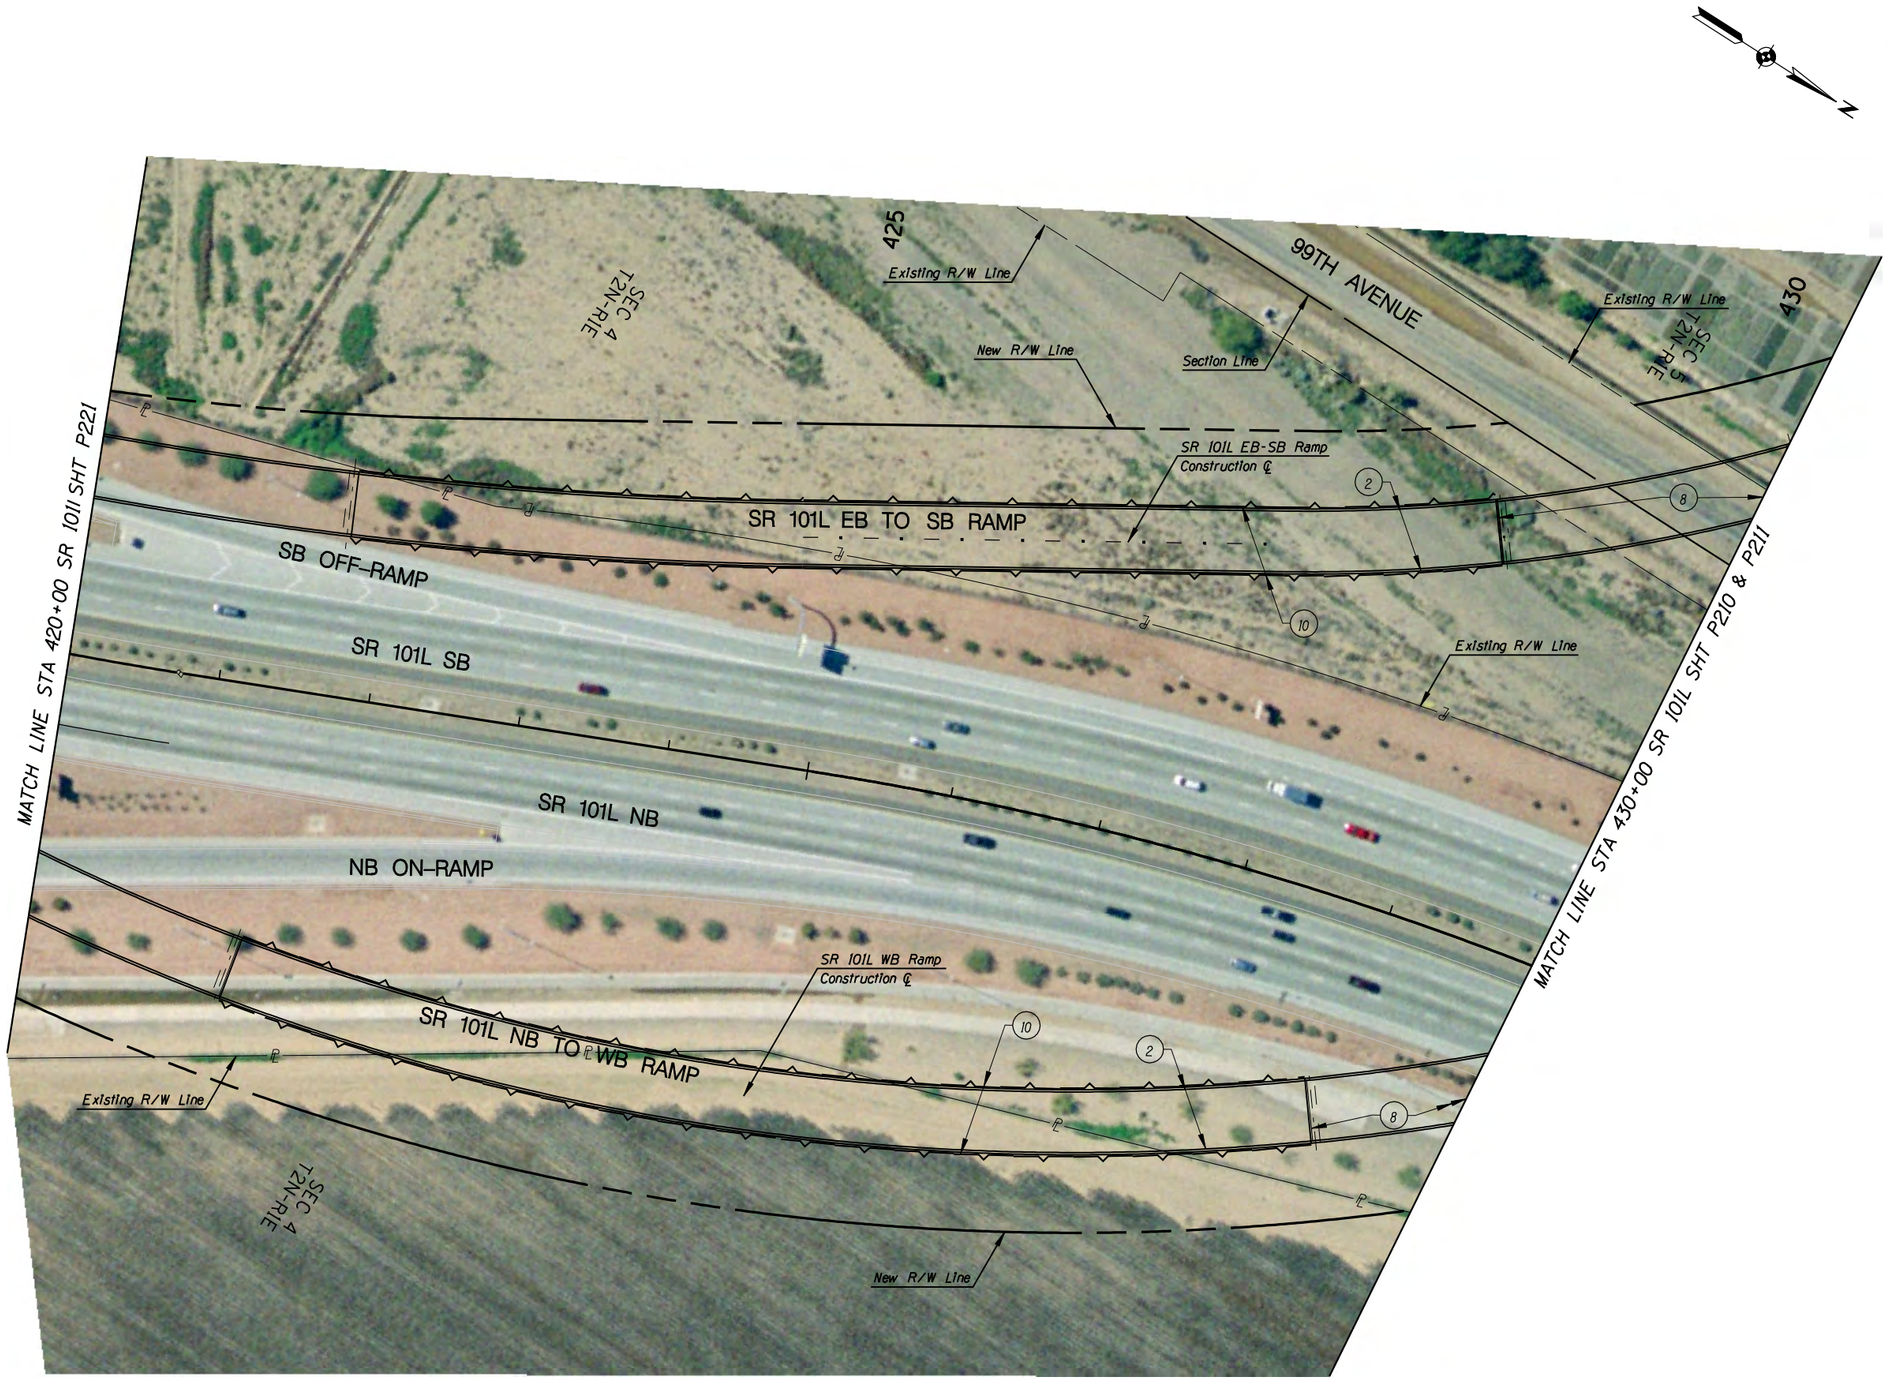

F.W.H.A. REGION	STATE	PROJECT NO.	SHEET NO.	TOTAL SHEETS	RECORD DRAWING
9	AZ.	T195	XX	XX	XXXXX

☐ **REMOVAL /RELOCATE** ☐

1

○ **CONSTRUCTION** ○

1
2 New Half Barrier
3
4
5
6
7
8 New Bridge
9
10 New Retaining Wall

NO.	REVISION	BY	DATE
3			
2			
1			

MARICOPA COUNTY
DEPARTMENT OF TRANSPORTATION
ENGINEERING DIVISION

NORTHERN PARKWAY
LOOP 303 to GRAND AVENUE
PROJECT NO. T195

PRELIMINARY
NOT FOR
CONSTRUCTION

DESIGNED	P T BACA/R HOOKEY	1/08
DRAWN	L WAGNER	1/08
CHECKED	R MILES	1/08

URS

SOUTHERN ALIGNMENT PAVING PLAN SHT
STA 420+00 TO STA 430+00

SHEET P222

TRACS NO. 0000 MA MMA SS593 01C

English

1/30/2008 $TIME$
P:\City_of_Glendale\NorthernDCR30\cadd\Plan_Sheets\Ultimate\south_align\TT108south_p136.dgn

F.W.H.A. REGION	STATE	PROJECT NO.	SHEET NO.	TOTAL SHEETS	RECORD DRAWING
9	AZ.	T195	XX	XX	XXXXX

☐ **REMOVAL /RELOCATE** ☐

1

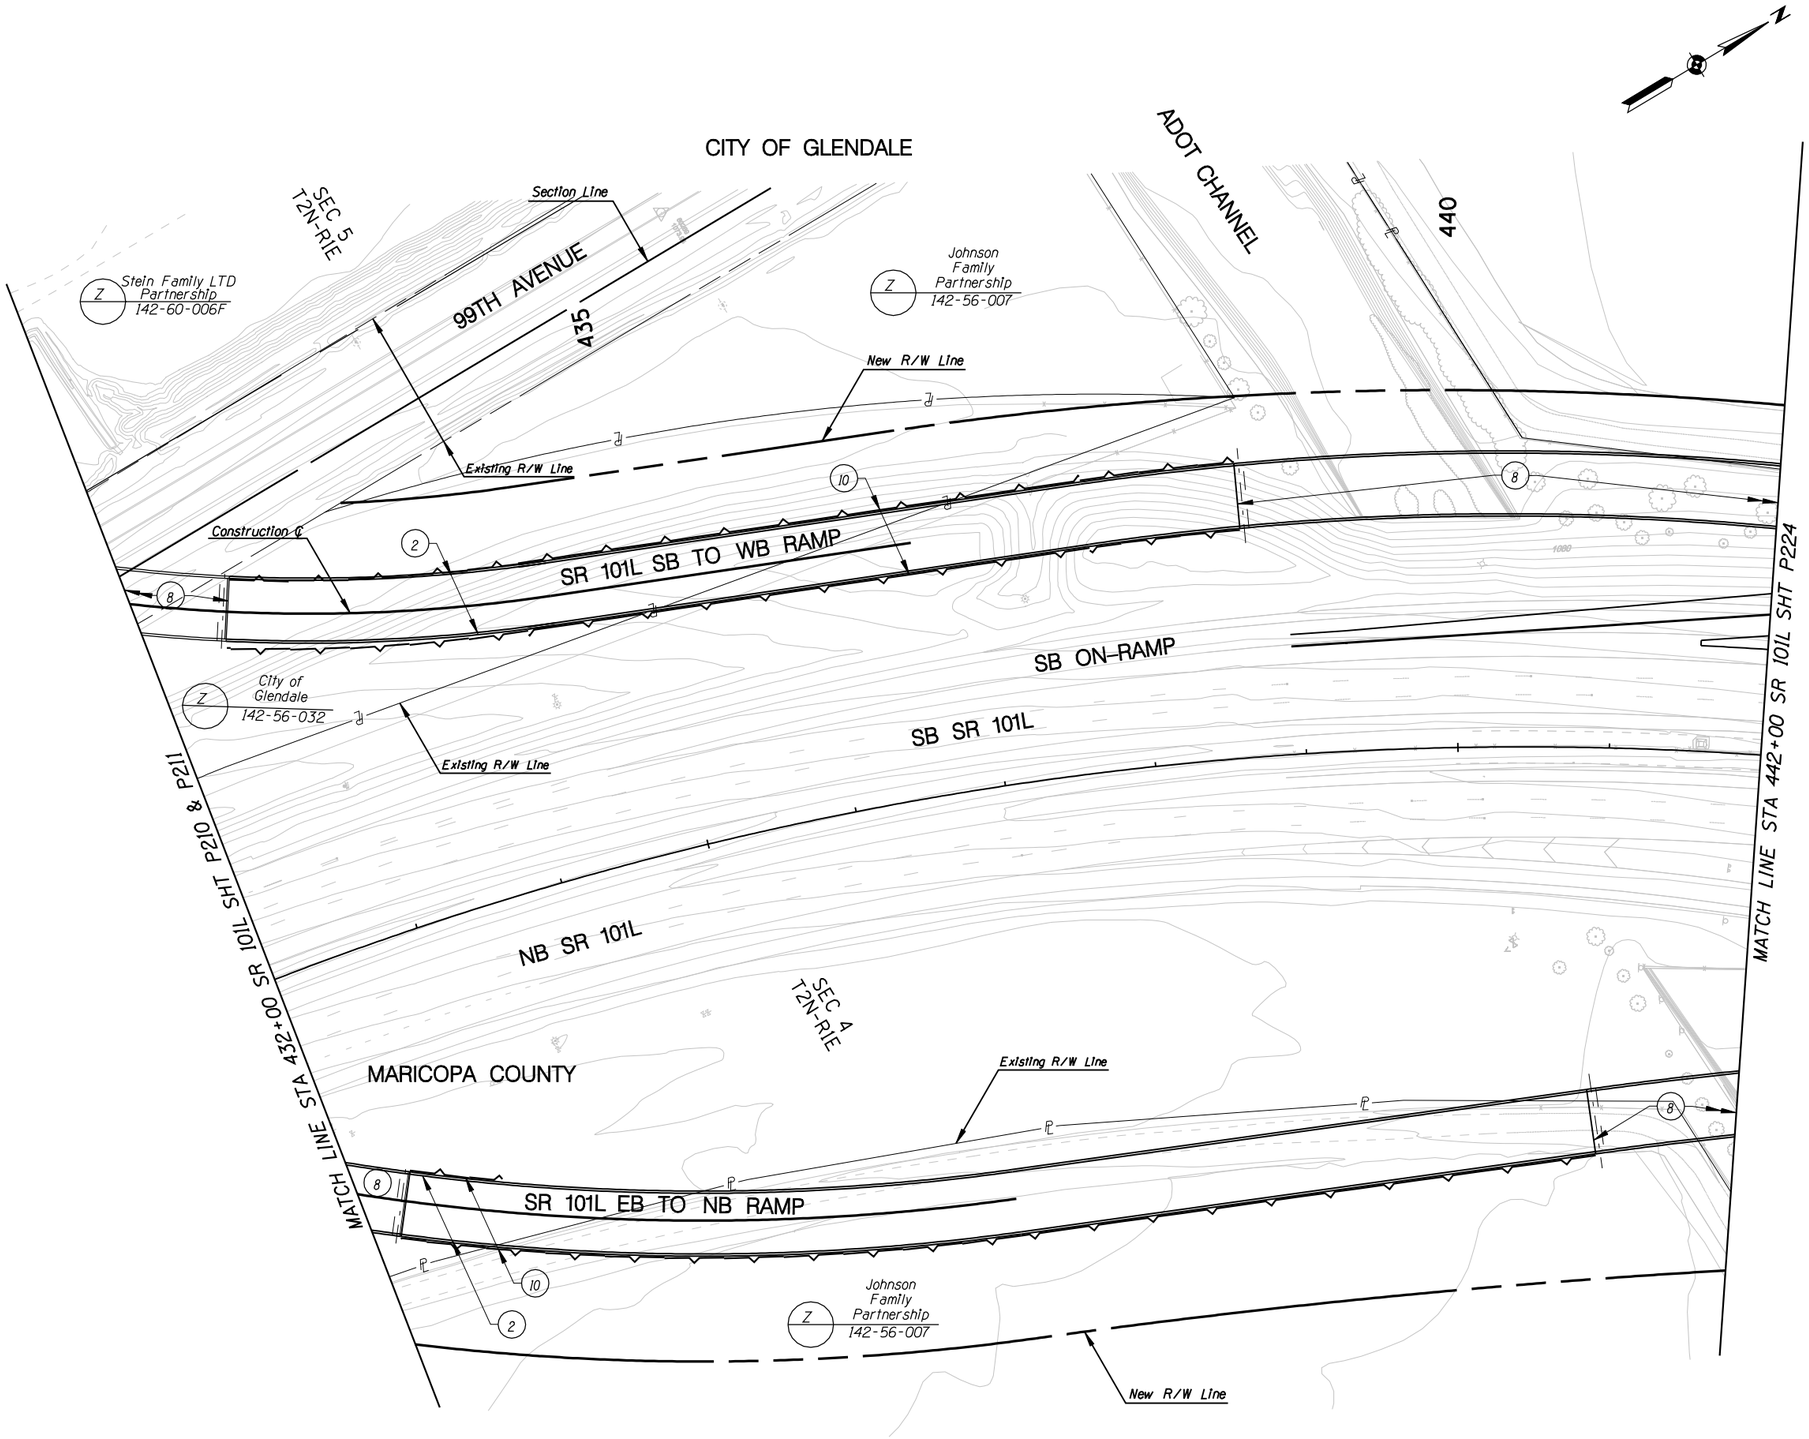

CONSTRUCTION

1
2 New Half Barrier
3
4
5
6
7
8 New Bridge
9
10 New Retaining Wall

NO.	REVISION	BY	DATE
3			
2			
1			

MARICOPA COUNTY
DEPARTMENT OF TRANSPORTATION
ENGINEERING DIVISION

NORTHERN PARKWAY
LOOP 303 to GRAND AVENUE
PROJECT NO. T195

PRELIMINARY
NOT FOR
CONSTRUCTION

DESIGNED	P T BACA/R HOOKEY	1/08
DRAWN	L WAGNER	1/08
CHECKED	R MILES	1/08

URS

SOUTHERN ALIGNMENT PAVING PLAN SHT
STA 432+00 TO STA 442+00

SHEET P223

TRACS NO. 0000 MA MMA SS593 01C

English

1/30/2008 $TIME$
P:*City_of_Glendale\NorthernDCR30\cadd\Plan_Sheets\Ultimate\south_align\TT108south_p145.dgn

F.W.H.A. REGION	STATE	PROJECT NO.	SHEET NO.	TOTAL SHEETS	RECORD DRAWING
9	AZ.	T195	XX	XX	XXXXX

☐ **REMOVAL /RELOCATE** ☐

1

○ **CONSTRUCTION** ○

1
2 New Half Barrier
3
4
5
6
7
8 New Bridge
9
10 New Retaining Wall

NO.	REVISION	BY	DATE
3			
2			
1			

MARICOPA COUNTY
DEPARTMENT OF TRANSPORTATION
ENGINEERING DIVISION

NORTHERN PARKWAY
LOOP 303 to GRAND AVENUE
PROJECT NO. T195

PRELIMINARY NOT FOR CONSTRUCTION

DESIGNED	P T BACA/R HOOKEY	1/08
DRAWN	L WAGNER	1/08
CHECKED	R MILES	1/08

URS

SOUTHERN ALIGNMENT PAVING PLAN SHT
STA 442+00 TO STA 452+00

SHEET P224

TRACS NO. 0000 MA MMA SS593 01C

English

1/30/2008 $TIME$
P:\City_of_Glendale\NorthernDCR30\cadd\Plan_Sheets\Ultimate\south_align\TT108south_pl46.dgn

F.W.H.A. REGION	STATE	PROJECT NO.	SHEET NO.	TOTAL SHEETS	RECORD DRAWING
9	AZ.	T195	XX	XX	XXXXX

☐ **REMOVAL /RELOCATE** ☐

1

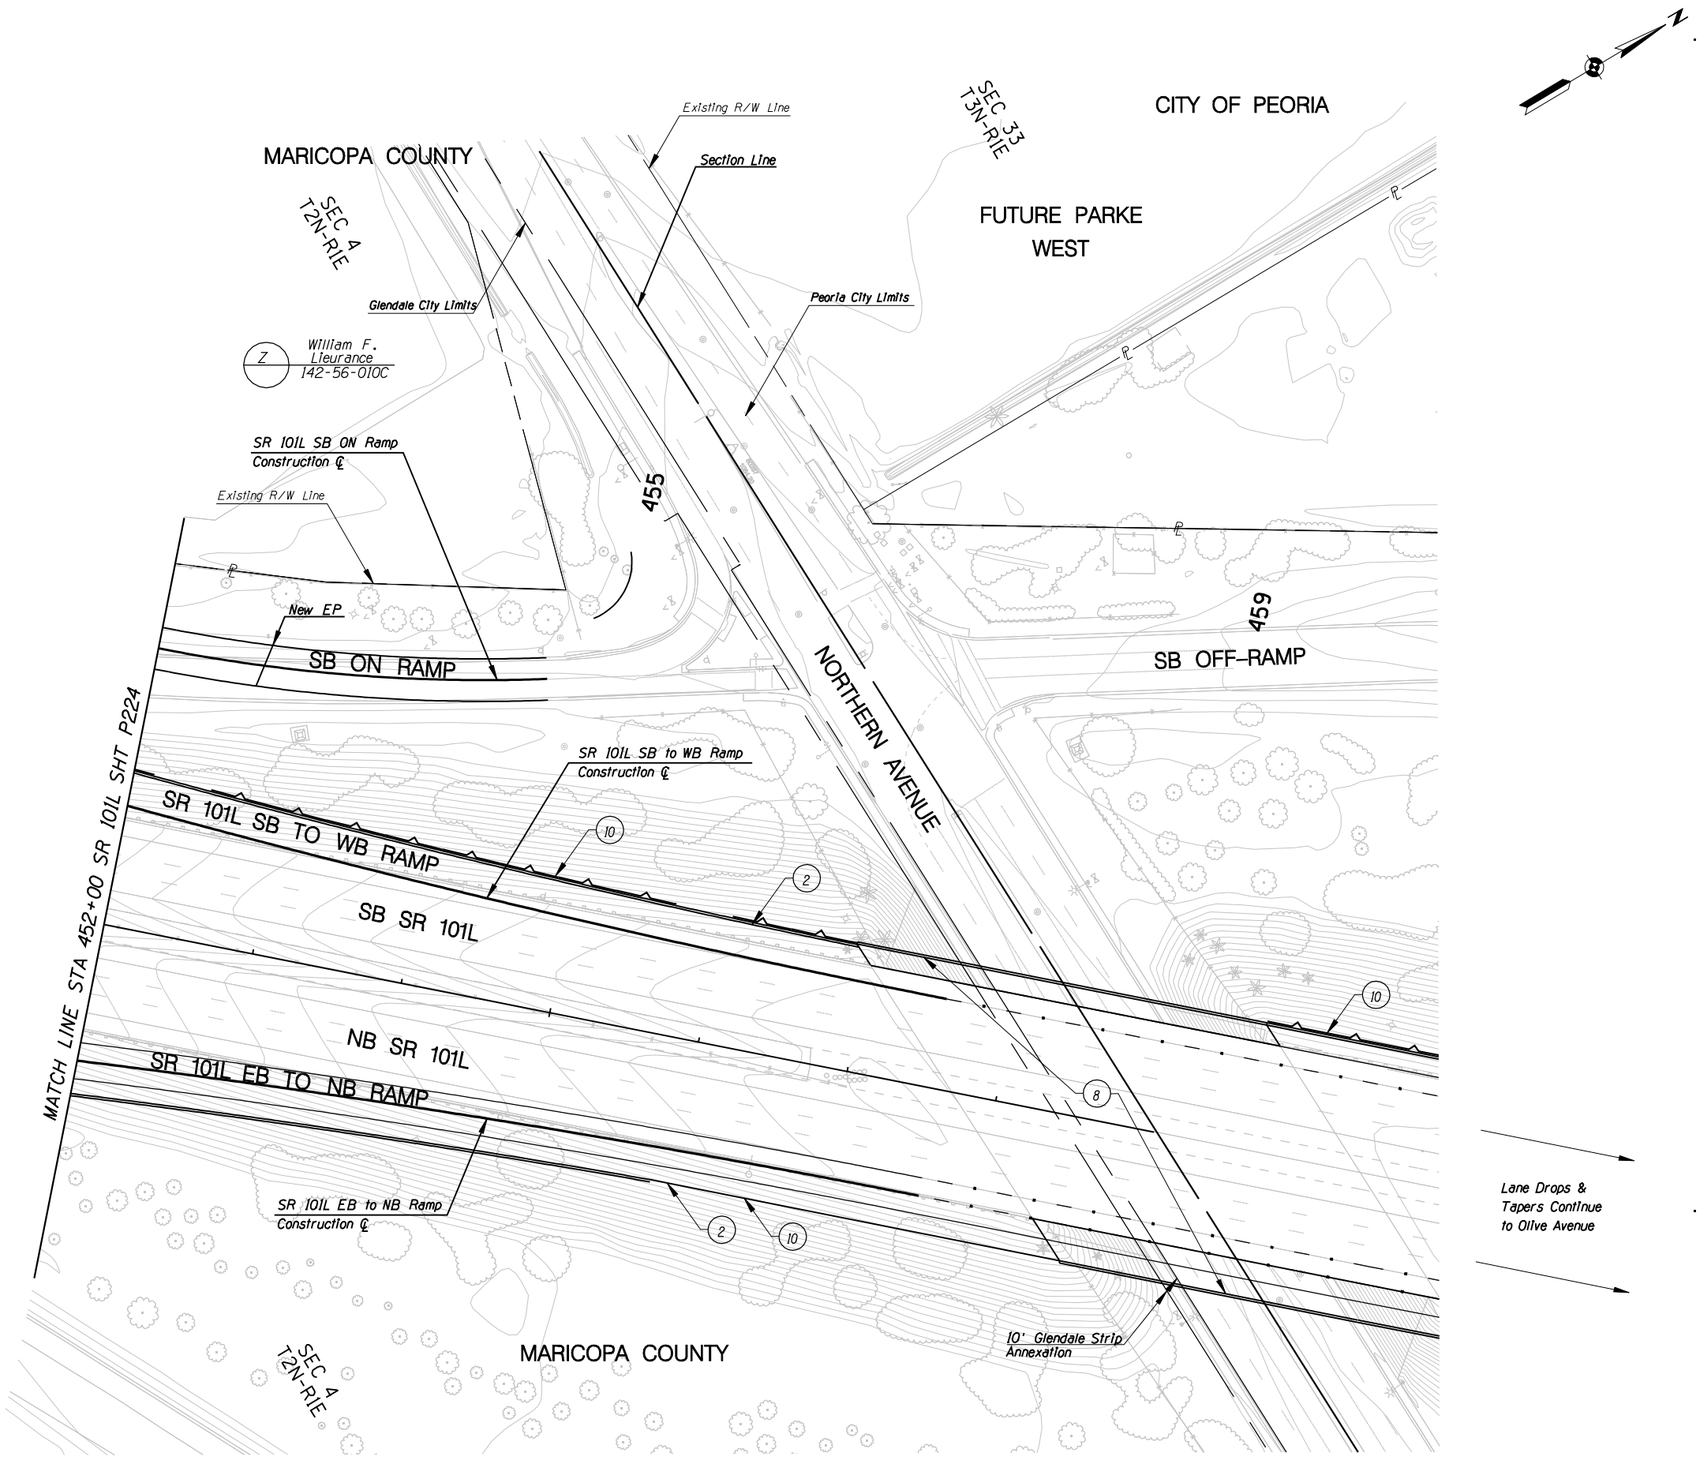

☐ **CONSTRUCTION** ☐

1
2 New Half Barrier
3
4
5
6
7
8 New Bridge Widening
9
10 New Retaining Wall

NO.	REVISION	BY	DATE
3			
2			
1			

MARICOPA COUNTY
DEPARTMENT OF TRANSPORTATION
ENGINEERING DIVISION

NORTHERN PARKWAY
LOOP 303 to GRAND AVENUE
PROJECT NO. T195

PRELIMINARY NOT FOR CONSTRUCTION

DESIGNED	P T BACA/R HOOKEY	1/08
DRAWN	L WAGNER	1/08
CHECKED	R MILES	1/08

URS

SOUTHERN ALIGNMENT PAVING PLAN SHT
STA 452+00 TO STA XX+Xx

SHEET P225

TRACS NO. 0000 MA MMA SS593 01C

English

1/30/2008 $TIME$
P:\City_of_Glendale\NorthernDCR30\cadd\Plan_Sheets\Ultimate\south_align\TT108south_pl47.dgn